SOUTH TRANSPORTATION & MAINTENANCE FACILITY

BUS SHOP ADDITION & RENOVATION

97 HEATH STREET
FAIRBURN, GA 30213

SITE PLAN

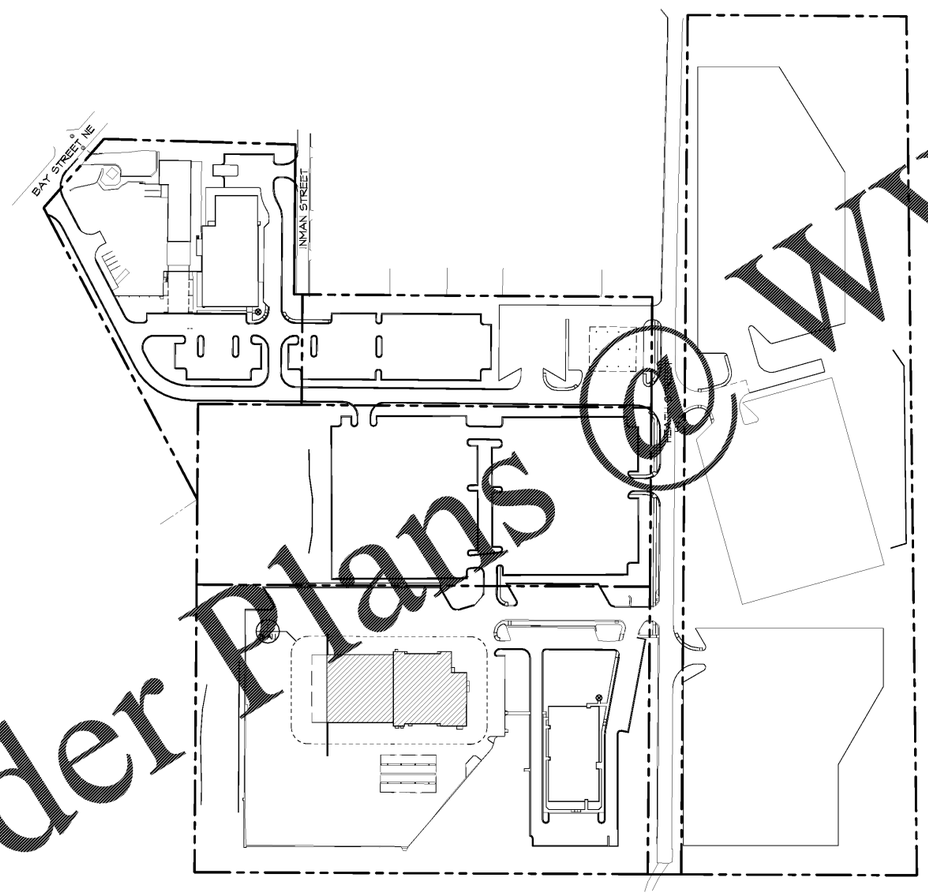

1 SITE PLAN
B-A0.0 SEE CIVIL DRAWINGS
SCALE : 1" = 100'-0"

INDEX OF DRAWINGS

SHEET #	DESCRIPTION
	ARCHITECTURAL
B-A0.0	COVER SHEET
B-A0.1	SITE SAFETY
B-A1.1	SITE PLAN & DETAILS
B-A2.1	DEMOLITION PLAN
B-A2.2	BUILDING PLAN
B-A2.3	BUS SHOP PLAN
B-A2.4	NORTHEAST AREA PLAN
B-A2.5	SOUTHEAST AREA PLAN
B-A3.1	ROOF PLAN & DETAILS
B-A3.2	ROOF DETAILS
B-A4.1	BUILDING ELEVATIONS
B-A4.2	BUILDING SECTIONS
B-A4.3	WALL SECTIONS
B-A4.4	WALL SECTIONS
B-A4.5	IN GROUND LIFT DETAILS
B-A4.6	STAIRS PLAN & DETAILS
B-A5.1	WALL & FINISH SCHEDULES
B-A5.2	DOOR AND SIGN SCHEDULES & DETAILS
B-A5.3	DOOR DETAILS
B-A5.4	WINDOW SCHEDULE & DETAILS
B-A5.5	CASEWORK SCHEDULE & INTERIOR ELEVATIONS
B-A6.1	TOILET/LOCKER ROOM PLANS
B-A6.2	TOILET/LOCKER ROOM ELEVATIONS
B-A7.1	BUS SHOP R.C.P.
B-A7.2	NORTHEAST AREA R.C.P.
B-A7.3	SOUTHEAST AREA R.C.P.
	STRUCTURAL
B-S0.1	GENERAL NOTES
B-S0.2	SCHEDULE OF SPECIAL INSPECTIONS
B-S0.3	SCHEDULE OF SPECIAL INSPECTIONS
B-S1.1	FOUNDATION PLAN
B-S1.2	SLAB PLAN
B-S1.3	EXISTING FLOOR PLAN
B-S2.1	STRUCTURAL DETAILS
B-S2.2	STRUCTURAL DETAILS
B-S2.3	STRUCTURAL DETAILS
B-S2.4	STRUCTURAL DETAILS
	ROOFING
B-R2.1	BUS SHOP DEMOLITION ROOF PLAN
B-R2.2	BUS SHOP NEW ROOF PLAN
B-R2.3	BUS SHOP UPLIFT ZONES
B-R3.1	TYPICAL ROOF REPLACEMENT DETAILS
B-R3.2	TYPICAL ROOF REPLACEMENT DETAILS

SHEET #	DESCRIPTION
	PLUMBING
B-P1.1	PLUMBING PLAN DEMOLITION
B-P1.2	PLUMBING PLAN - GAS PIPING DEMOLITION
B-P2.1	BUS BUILDING WEST AREA PLAN - PLUMBING S, W & V
B-P2.2	BUS BUILDING EAST AREA PLAN - PLUMBING S, W & V
B-P2.3	BUS BUILDING WEST AREA PLAN - PLUMBING H & CW AND GAS
B-P2.4	BUS BUILDING EAST AREA PLAN - PLUMBING H & CW AND GAS
B-P4.0	PLUMBING DETAILS AND SCHEDULES
B-P4.1	PLUMBING DETAILS AND SCHEDULES
	MECHANICAL
B-M2.2	OVERALL FLOOR PLAN - HVAC
B-M2.3	BUS SHOP PLAN - HVAC
B-M2.4	NORTHEAST PLAN - HVAC
B-M2.5	SOUTHEAST PLAN - HVAC
B-M2.6	SOUTHEAST MEZZANINE PLAN - HVAC
B-M2.7	DEMOLITION PLAN - HVAC
B-M3.1	HVAC SCHEDULES
B-M3.2	HVAC DETAILS
	ELECTRICAL
B-E1.1	ELECTRICAL LEGEND, NOTES AND SCHEDULES
B-E2.1	ELECTRICAL LIGHTING BUS SHOP AREA
B-E2.2	ELECTRICAL LIGHTING NORTHEAST AREA
B-E2.3	ELECTRICAL LIGHTING SOUTHEAST AREA
B-E3.1	ELECTRICAL POWER BUS SHOP AREA
B-E3.2	ELECTRICAL POWER NORTHEAST AREA
B-E3.3	ELECTRICAL POWER SOUTHEAST AREA
B-E4.1	ELECTRICAL LOW VOLTAGE BUS SHOP AREA
B-E4.2	ELECTRICAL LOW VOLTAGE NORTHEAST AREA
B-E4.3	ELECTRICAL LOW VOLTAGE SOUTHEAST AREA
B-E5.1	ELECTRICAL MEZZANINE FLOOR PLANS
B-E6.1	ELECTRICAL RISER, NOTES AND SCHEDULES
B-E7.1	ELECTRICAL PANEL SCHEDULES
B-E7.2	ELECTRICAL PANEL SCHEDULES
B-E8.1	ELECTRICAL TELECOMM RISER & DETAILS
	SECURITY & ACCESS CONTROL SYSTEMS
B-LV000	COVER SHEET
B-LV201	BUS SHOP
B-LV401	ONE-LINE DIAGRAM
B-LV402	ONE-LINE DIAGRAM
B-LV501	DETAILS
B-LV502	DETAILS
B-LV503	DETAILS
B-LV504	DETAILS
B-LV601	CAMERA SCHEDULE

SEE SHEET A0.1 FOR TITLE SHEET

Order Plans @ WWW.LDH.inet.com

ST RICHARDS, ARCHITECT, INC.
MONROE, GEORGIA

COPYRIGHT © 20 18
THIS DRAWING AND ITS REPRODUCTIONS ARE THE PROPERTY OF THE ARCHITECT AND MAY NOT BE REPRODUCED OR USED IN ANY FORM WITHOUT THE WRITTEN CONSENT OF THE ARCHITECT. ALL RIGHTS RESERVED

NO.	DATE	REVISION

SOUTH TRANSPORTATION & MAINTENANCE FACILITY
FACILITIES AND TRANSPORTATION SERVICES DEPARTMENT
FULTON COUNTY, GEORGIA
FULTON COUNTY BOARD OF EDUCATION

ST RICHARDS, ARCHITECT, INC.
MONROE, GEORGIA

STATE OF GEORGIA
KENNETH W. THRASHER
7/20/18
REGISTERED ARCHITECT

SHEET TITLE
COVER SHEET

DATE
June 22, 2018

DRAWN CHKD
CL / KT

SHEET
B-A0.0
OF 28

ISSUED FOR
Proposal