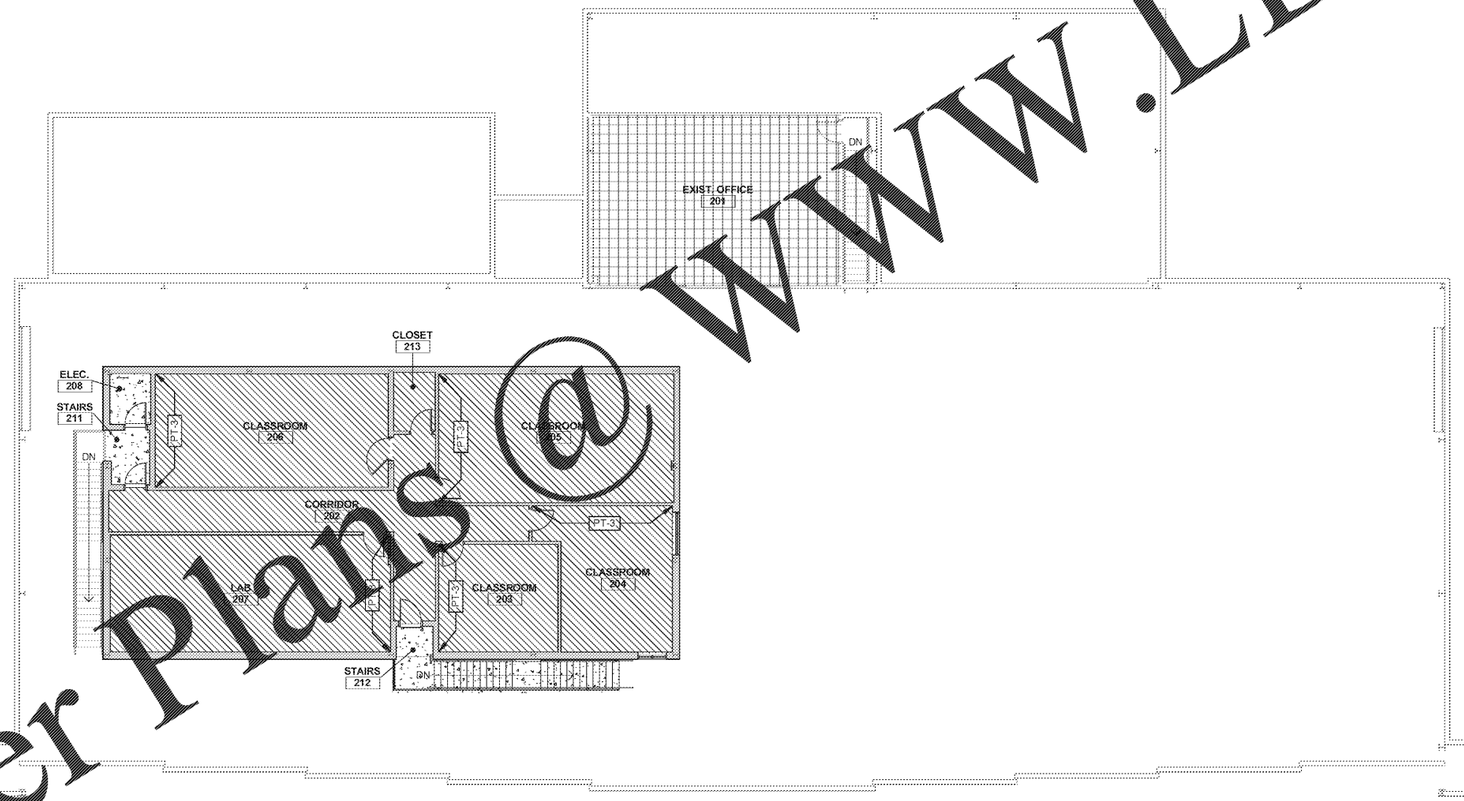

NOTE:
ACCENT WALLS PT-3
ALL OTHER WALLS P-2

1 IF102 FLOOR FINISH PLAN - SECOND FLOOR
3/32" = 1'-0"

0 5 10 25 FT

PLAN NORTH

FLOOR FINISH GENERAL NOTES:

1. SUBMIT SHOP DRAWING LAYOUT INDICATING ALL FLOOR PATTERN LOCATIONS, GRAIN DIRECTION AND SEAMING LOCATIONS.
2. INSTALL DIRECTIONAL FLOORING ORIENTED AS INDICATED ON THE FINISH PLANS. IF NOT INDICATED ON PLANS, REQUEST COR'S INPUT.
3. CONDUCT MOISTURE TESTS ON ALL CONCRETE SLABS WHERE FINISH MATERIALS ARE SCHEDULED, RECORD PASSING MOISTURE LEVELS PRIOR TO START OF INSTALLATION. REFERENCE MANUFACTURER'S INSTALLATION SPECIFICATIONS FOR EACH FLOOR FINISH TYPE TO VERIFY REQUIREMENTS.
4. IN THE EVENT OF HIGH FLY ASH CONTENT CONCRETE (OVER 15%) PRIOR TO INSTALLATION OF FLOOR FINISHES WITH ADHESIVES REQUIRES SCARIFYING OF CONCRETE PRIOR TO INSTALLATION.
5. ALIGN TRANSITION OF FLOOR MATERIAL WITH CENTER OF DOOR, AT CASED OPENING, REFER TO FINISH PLANS FOR TRANSITION LOCATION.
6. PROVIDE SUITABLE TRANSITION STRIPS AT ALL FLOORING JOINTS WITH DISSIMILAR MATERIALS.
7. FLOOR TRANSITION STRIPS SHALL BE SUBMITTED TO COR FOR APPROVAL.
8. PROVIDE BASE WITH PREFORMED OUTSIDE CORNERS. INSIDE CORNERS MAY BE PREFORMED OR FABRICATED FROM BASE MATERIALS MITERED.
9. SEAL CONCRETE PRIOR TO INSTALLING FLOOR MATERIALS WITH MANUFACTURERS APPROVED SEALER.
10. ADHESIVES, SEAM SEALERS AND CLEANERS TO BE AS RECOMMENDED BY THE MANUFACTURER
11. ADHESIVES SHALL BE WATER RESISTANT, MILDEW RESISTANT, NON-STAINING, NON-GASSING (LOW VOC) TYPE AS RECOMMENDED BY THE MANUFACTURER
12. ALL EXISTING AREAS DISTURBED BY CONSTRUCTION SHALL BE PATCHED AND REPAIRED TO MATCH SURROUNDING FINISHES.
13. DEMO - REMOVE EXISTING FLOORING, ADHESIVE AND MASTIC AT ALL EXISTING FLOORING SCHEDULED FOR DEMOLITION. PATCH AND PREP SUBSTRATE TO MEET MANUFACTURER'S REQUIREMENTS FOR NEW FLOORING MATERIAL INSTALLATION. FLOAT SUBFLOOR AS NECESSARY TO ALIGN FINISHED SURFACE BETWEEN NEW FLOORING AND EXISTING TO REMAIN.

LEGEND:

PT-X — PAINTED ACCENT WALL COLOR

FLOOR FINISH

- CARPET TILE - CPT-1
- CARPET TILE - CPT-2
- SEALED CONCRETE

KEY PLAN

CONSTRUCTION DOCS.

REV.	DATE/BY	DESCRIPTION
B	2017-12-22	65% SUBMITTAL
C	2018-02-23	95% SUBMITTAL
0	2018-04-13	FOR CONSTRUCTION
1	2018-06-01	FOR CONSTRUCTION

CIVIL ENGINEERING
94th AIRLIFT WING
DOBBINS AIR RESERVE BASE, GEORGIA

CROFT
Croft & Associates
3400 Blue Springs Road, Suite 200
Kennesaw, GA 30144
770.529.7714 (o)
770.529.7716 (f)
www.croftae.com

STATE OF GEORGIA
ANTHONY W. ROBILLO
CERTIFICATE NO. 021537
REGISTERED ARCHITECT

REPAIR FACILITY & ADDITION
BUILDING 747
FGWB 08-0027
DOBBINS AIR RESERVE BASE, GEORGIA

FLOOR FINISH PLAN - SECOND FLOOR

PROJECT CONTACT:
ROBERT ERNST - (281) 825-3132
robert.ernst1@us.af.mil

PROJECT No	2017-238
PROJ. OFFICER	J. MORGAN
DESIGNED	M. GUNN
CHECKED	J. MORGAN
DATE	2018-06-01
DRAWING 30	OF 45

IF102

Order Plans @ WWW.LDILine.com