NOTE:
GC RESPONSIBLE FOR COORDINATING ALL DROPPED CLEANOUTS AND ELECTRICAL BASES TO DEMO OR DROP DOWN AND FILL IN CONCRETE BEHIND CORE DRILL

REFER TO SHEET A1.2.2 FOR CONCRETE PLAN GENERAL NOTES, CONCRETE JOINT, AND FINISH LEGENDS AND CONCRETE FINISH TABLES.

REFER TO A1.a FOR COMPLETE SCOPE OF WORK.
REFER TO G1.1 FOR PROJECT PHASING
REFER TO A1.a FOR GENERAL NOTES AND KEYNOTES

CONCRETE FINISH LEGEND

- CONCRETE TO RECEIVE ADDITIONAL FINISH. COORDINATE WITH FINISH MANUFACTURER'S REQUIREMENTS
- STEEL TROWEL, HARD/SMOOTH, CURING COMPOUND.
- ANTI-SLIP MEDIUM SANDPAPER FINISH - GRAY (TO MATCH THE TEXTURE OF #120-150 GRIT SAND PAPER)
- EXTERIOR CONCRETE. REFER TO CIVIL AND SPECIFICATIONS.

1 NEW WORK KEY NOTES

*NOT ALL NOTES MAY BE USED ON THIS PROJECT. REFER TO A1.a FOR WORK SCOPE, GENERAL NOTES AND PHASING PLAN FOR ACTUAL SCOPE.

13. CONCRETE

13A. PROVIDE NEW CONCRETE CURB PER DETAIL ON A50-5A FURNISHED AND INSTALLED BY CONTRACTOR IN LIEU OF STAINLESS STEEL TRIM.

13B. PROVIDE NEW CONCRETE CURB PER DETAIL ON A50-5A FURNISHED AND INSTALLED BY CONTRACTOR ALONG THIS SIDE OF THE FRONT AND ALONG THE EXISTING BRICK SIDEWALK.

13C. PROVIDE STAINLESS STEEL WATER CUT CONDITIONING PER G50-14

13D. PROVIDE NEW NON-EXISTING CONCRETE SLAB AFTER INSTALLATION OF NEW UNDERGROUND REFRIGERATION PIPING AND DUCTS, PLUMBING AND ELECTRICAL LINES. LOCATIONS SHOWN ARE TYPICAL AND ARE NOT INTENDED TO BE COMPREHENSIVE. CONTRACTOR TO COORDINATE WITH PLUMBING, ELECTRICAL DRAWINGS, EXISTING CONDITIONS AND KROGER ENGINEER. REFER TO A50-6B

13E. PROVIDE NEW REPAIR EXISTING CONCRETE SLAB AFTER REMOVAL OF EXISTING FLOOR-LIS DRAIN. LOCATION SHOWN ARE TYPICAL AND ARE NOT INTENDED TO BE COMPREHENSIVE. CONTRACTOR TO COORDINATE WITH PLUMBING, EXISTING CONDITIONS AND KROGER ENGINEER.

13F. PROVIDE NEW CONCRETE SIDEWALK AT NEW CLICKLIST DOOR TO MATCH AND CONNECT TO THE EXISTING CONCRETE RAMP AT ADJACENT EXISTING EXIT DOOR. REWORK EXISTING RAMP AS NEEDED TO BE CONNECTED

13G. PROVIDE NEW REPAIR EXISTING CONCRETE SLAB AFTER EXISTING FLOOR-LIS DRAIN MAY NEED TO BE REMOVED AS REQUIRED FOR NEW CASE. LOCATION SHOWN ARE TYPICAL AND ARE NOT INTENDED TO BE COMPREHENSIVE. CONTRACTOR TO COORDINATE WITH PLUMBING, EXISTING CONDITIONS AND KROGER ENGINEER.

13H. PROVIDE NEW CONCRETE STAIR TO LOWER ELEVATION ON TO GRADE. PROVIDE HAND RAILING GUARD RAILING ON BOTH SIDES PER A50. REFER TO STANDARD DETAILS ON SHEET A3.1.1

13I. NOT USED

13J. PROVIDE CONCRETE CURB TO MATCH EXISTING ADJACENT RAMP CONCRETE CURB. CONCRETE CURB IS NOT NEEDED WHERE THE NEW GUARD RAILING IS INSTALLED

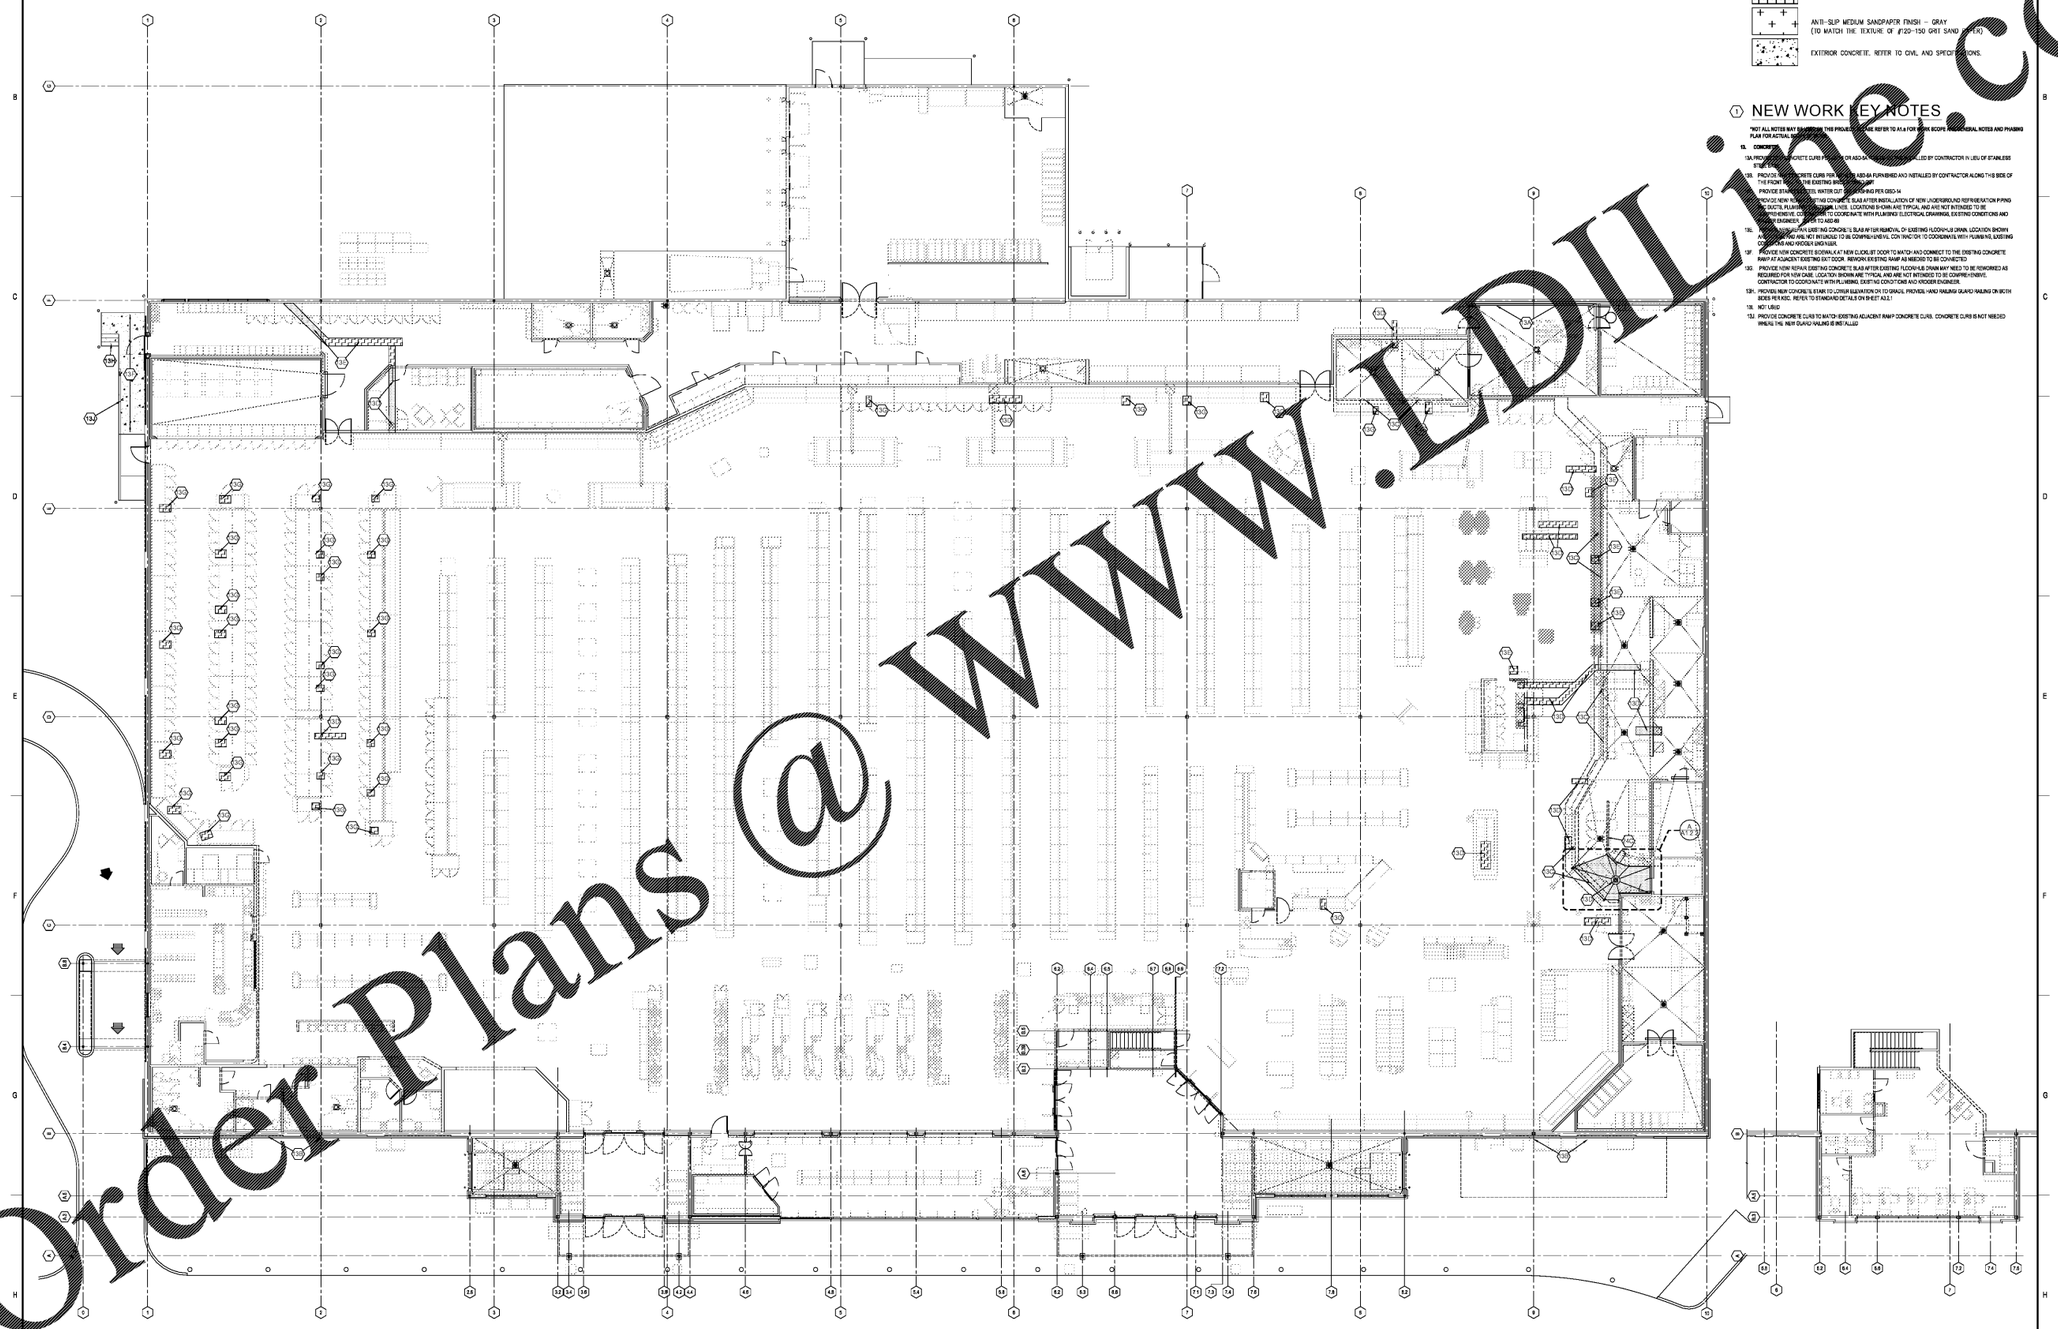

A A1.2.1 CONCRETE PLACEMENT FLOOR PLAN
SCALE: 3/32"=1'-0"

B A1.2.1 MEZZANINE OFFICE
CONCRETE PLACEMENT FLOOR PLAN
SCALE: 3/32"=1'-0"

Order Plans @ WWW.LDILine.com

STUDIO A architecture
2330 FRANKFORT AVE
LOUISVILLE, KENTUCKY 40206
T:502.389.9000 F:502.389.9001
WWW.STUDIOAARCH.COM

CONSULTANTS

PROJECT NAME

KROGER STORE L-758

234 EASTBROOKE PARKWAY
MT. WASHINGTON, KY

CLIENT

KROGER COMPANY
1600 Ormsby Station Court
Louisville, Kentucky 40223

CONCRETE PLACEMENT FLOOR PLAN
SCALE: 3/32" = 1'-0"

No.	Description	Date

REVIEW SET/ PERMIT SET

© 2018 STUDIO A ARCHITECTURE
NOTICE: THIS DOCUMENT IS CONTRACT BY DEPOSIT. USE OF THIS DRAW IS WHOLE OR IN PART IS PROHIBITED WITHOUT THE EXPRESSED WRITTEN CONSENT OF STUDIO A ARCHITECTURE.

A1.2.1

Project number 18-KR-05-758
Date AUGUST 17 , 2018