KEYED NOTES

D1	RELOCATE EXISTING EQUIPMENT/DEVICE INDICATED TO NEW LOCATION SHOWN ON NEW POWER PLAN.
D14	PULL ELECTRICAL WIRING BACK TO NEAREST JUNCTION BOX. RETAIN EXISTING CIRCUIT AND DEMOLISH EXISTING EQUIPMENT TO BE REPLACED WITH NEW. REFER TO NEW ELECTRICAL POWER PLANS FOR ADDITIONAL INFORMATION.
D15	DISCONNECT EXISTING CIRCUIT SERVING COIL, (COIL REMOVAL BY OTHERS) AND PULL BACK TO NEAREST JUNCTION BOX FOR USE IN NEW WORK SCOPE.

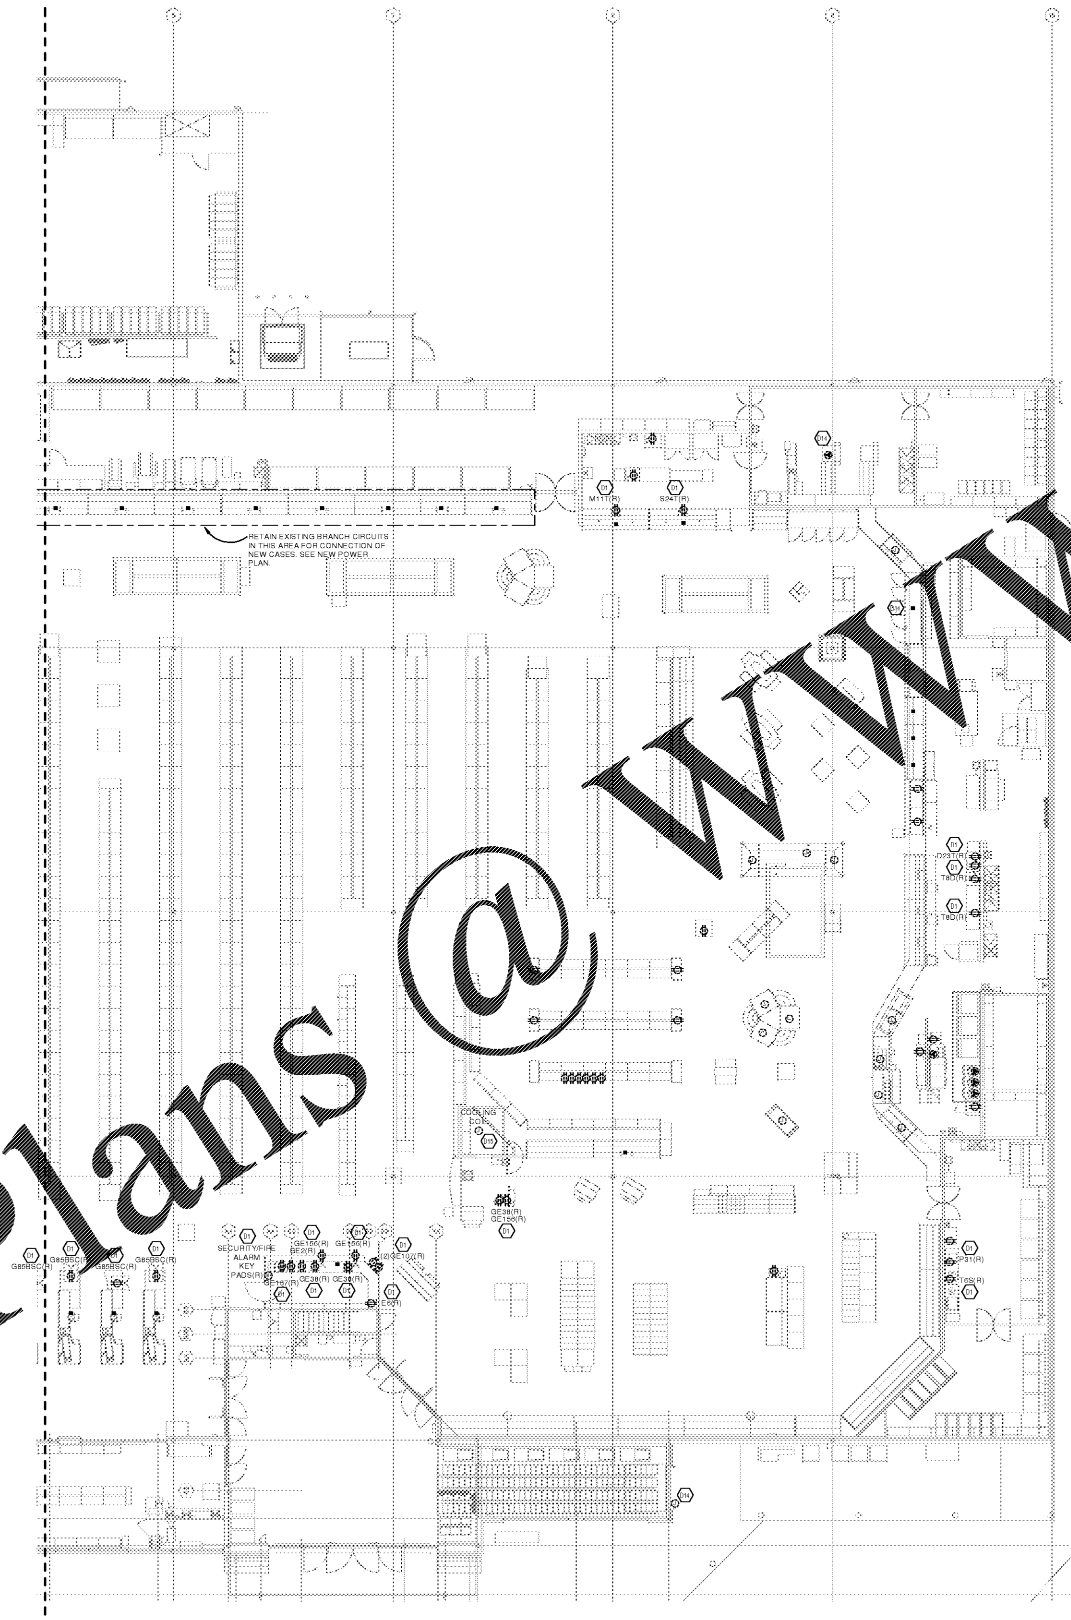

1 POWER DEMOLITION PLAN - EAST
3/32" = 1'-0"

REFER TO SHEET ED1.2.1 FOR NOTES THAT MAY APPLY TO THIS SHEET.

Order Plans @ WWW.LDILine.com

OWNERSHIP OF INSTRUMENTS OF SERVICE
All reports, plans, specifications, computer files, field data, notes and other documents and instruments prepared by the Consultant as instruments of service shall remain the property of the Consultant. The Consultant shall retain all common law, statutory and other reserved rights, including, without limitation, the copyright thereto.

2" REFERENCE LINE

JAD JAT

STUDIO A architecture
1371 BARDSTOWN ROAD
LOUISVILLE, KENTUCKY 40204
T:502.589.8000 F:502.589.8001
WWW.STUDIOAARCH.COM

CONSULTANTS

KLH ENGINEERS
MECHANICAL/ELECTRICAL ENGINEERS
WWW.KLHENGRS.COM
LEXINGTON, KENTUCKY
LOUISVILLE, KENTUCKY
COLUMBUS, OHIO
NEW YORK, NEW YORK
1538 ALEXANDRIA PIKE, SUITE 11
FT. THOMAS, KENTUCKY 41075
800-354-9783 859-442-8050
859-442-8058 FAX

KROGER L758

234 EASTBROOKE PKWY,
MT WASHINGTON, KY

CLIENT

KROGER COMPANY

1600 Ormsby Station Court
Louisville, Kentucky 40223

POWER DEMOLITION PLAN - EAST

No.	Description	Date

BID ISSUE

© 2015 STUDIO A ARCHITECTURE
MATERIAL INCLUDED HEREIN IS COVERED BY COPYRIGHT. USE OF THIS WORK IN WHOLE OR IN PART IS FORBIDDEN WITHOUT THE EXPRESSED WRITTEN CONSENT OF STUDIO A ARCHITECTURE.

ED1.2.2

Project number 20168
Date 08/17/2018