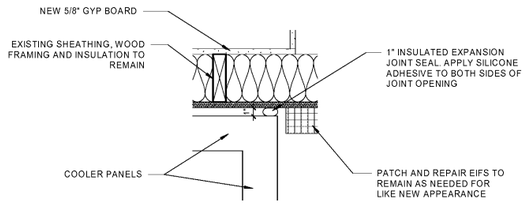

6 DETAIL AT COOLER WALL
1 1/2" = 1'-0"

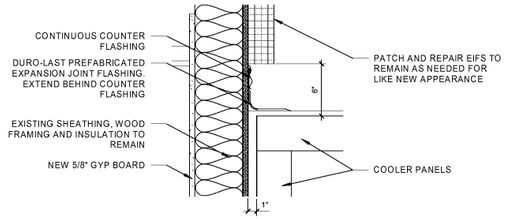

5 DETAIL AT COOLER PANEL
1 1/2" = 1'-0"

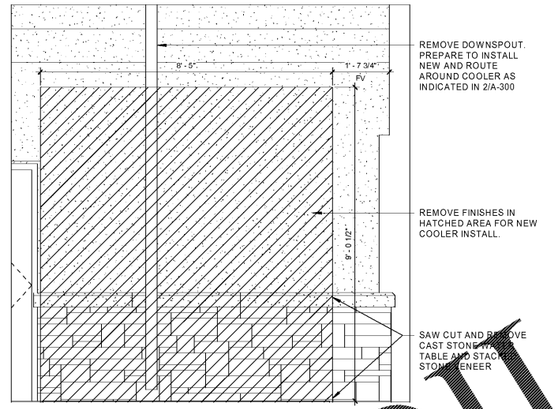

4 REAR DEMOLITION ELEVATION
1/2" = 1'-0"

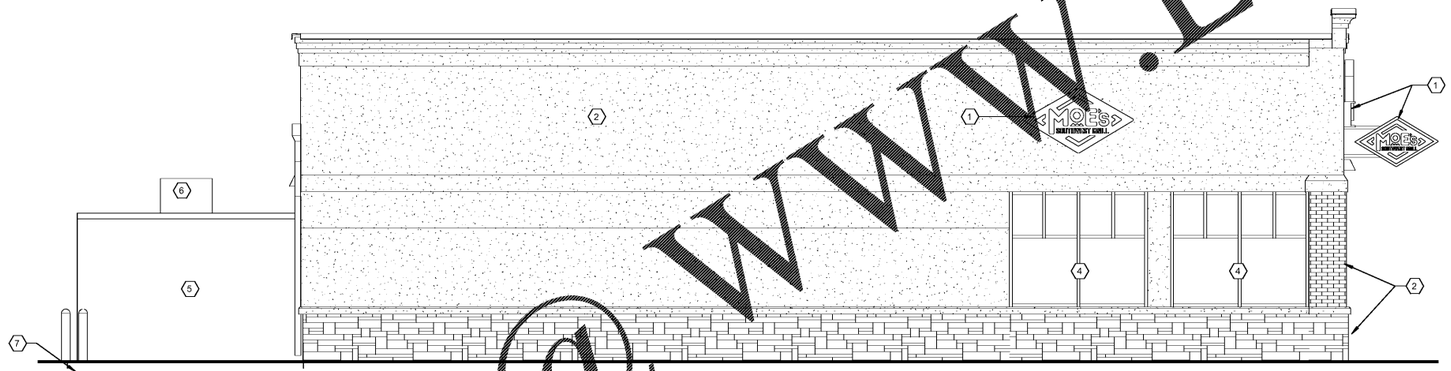

3 SIDE ELEVATION
1/4" = 1'-0"

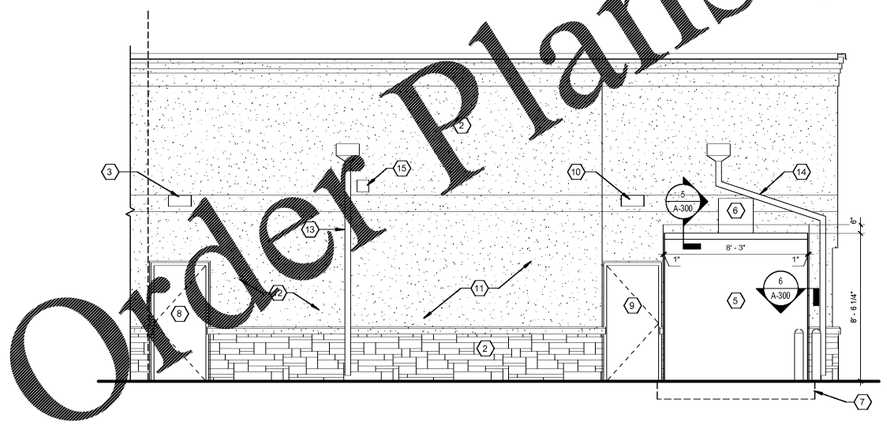

2 REAR ELEVATION
1/4" = 1'-0"

1 ENTRY ELEVATION
1/4" = 1'-0"

EXTERIOR ELEVATION KEY NOTES

1. MOE'S EXTERIOR SIGNS TO BE FURNISHED & INSTALLED BY OWNER UNDER SEPARATE PERMIT. SEE ELECTRICAL DRAWINGS FOR POWER (BY CONTRACTOR).
2. ALL EXISTING EXTERIOR FINISHES TO REMAIN AS-IS.
3. NEW EMERGENCY LIGHT. MATCH EXISTING. SEE ELECTRICAL
4. EXISTING STOREFRONT TO REMAIN AS-IS.
5. NEW EXTERIOR WALK IN COOLER.
6. NEW CONDENSER UNIT.
7. NEW SLAB FOR EXTERIOR COOLER. SEE STRUCTURAL.
8. NEW EXIT DOOR
9. EXISTING EXIT DOOR TO REMAIN
10. EXISTING EMERGENCY LIGHT TO REMAIN.
11. NEW ELECTRICAL PANELS. SEE ELECTRICAL.
12. EXISTING DISCONNECT SWITCHES TO REMAIN.
13. EXISTING SCUPPER AND DOWNSPOUT TO REMAIN.
14. NEW DOWNSPOUT AT EXISTING SCUPPER OPENING.
15. OPENING FOR RESTROOM EXHAUST. PROVIDE GRILL COVER TO MATCH ADJACENT EXISTING TAN EIFS.

GENERAL ELEVATION NOTES

1. SIGNAGE SHALL BE REVIEWED & APPROVED UNDER A SEPARATE PERMIT. THE OWNER'S SIGN VENDOR SHALL BE RESPONSIBLE FOR THIS PERMIT APPLICATION.
2. THE CONTRACTOR SHALL BE RESPONSIBLE FOR PROVIDING POWER TO ALL OWNER FURNISHED SIGNS.
3. ALL WORK TO THE BUILDING EXTERIOR SHALL BE PRE-APPROVED BY THE LANDLORD & FOCUS BRANDS, INC.

GPD GROUP
Professional Corporation
520 S. MAIN STREET, SUITE 2531
AKRON, OH 44311
P: 330-572-2100 F: 330-572-2101

REV/ NO.	DATE	DESCRIPTION
	07/27/2018	ISSUE FOR PERMIT

DRAFT

MOE'S SOUTHWEST GRILL
3732 US HWY 280
PHENIX CITY, AL 36867

EXTERIOR ELEVATIONS

	DATE:
BRAND REVIEW	07/27/2018
PERMIT	07/27/2018
BID	--/--/----
CONSTRUCTION	--/--/----
RECORDED	--/--/----

PROJECT MANAGER	DESIGNER
JB	SC

JOB NO. 2018375.13

A-300

Order Plans @ WWW.LDLine.com

7/30/2018 1:05:20 PM
O:\2018\2018375\01 Moes Prototype\04 ConstDocs\Revit (2017)\Archi1. Arch Model