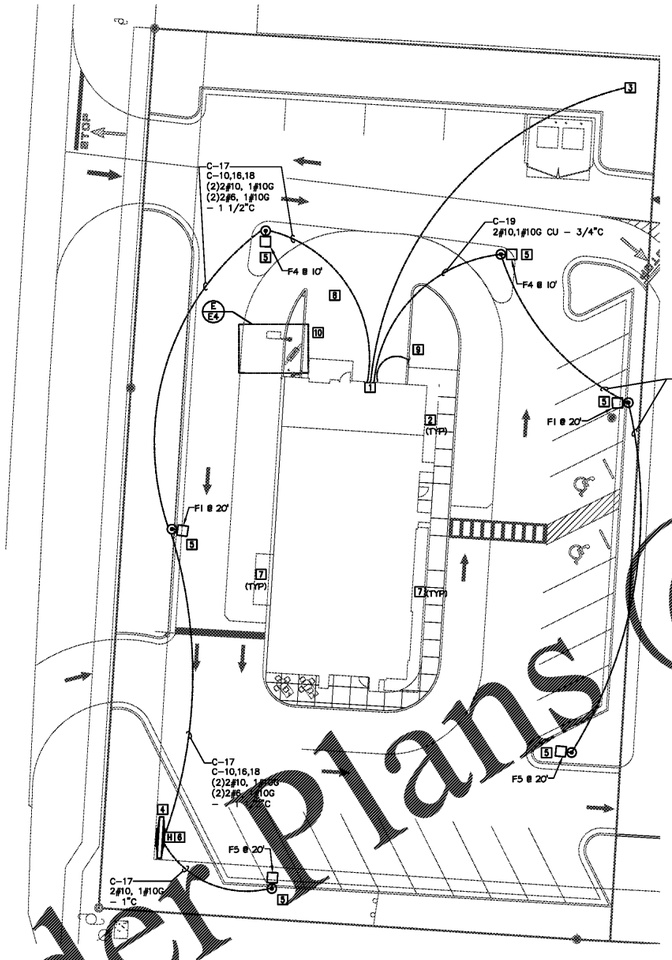

1 / ES1 **ELECTRICAL SITE PLAN**
SCALE: 1" = 20'-0"

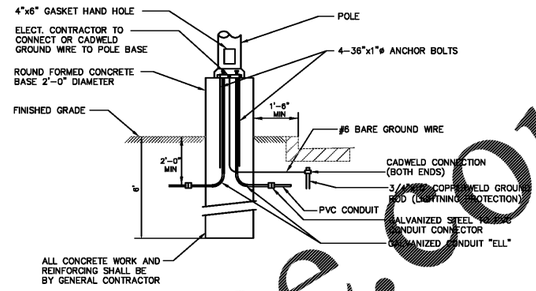

2 / ES1 **LIGHTING CONCRETE POLE BASE**
SCALE: N.T.S.

ELECTRICAL SITE PLAN NOTES

1. BUILDING POWER PANEL LOCATION
2. WALL MOUNTED LIGHTS (SEE SHEET E3 FOR DETAIL)
3. PROPOSED TRANSFORMER LOCATION. CONTRACTOR SHALL COORDINATE WITH LOCAL POWER COMPANY FOR FINAL LOCATION.
4. PROPOSED PRIME SIGN LOCATION; CONTRACTOR SHALL COORDINATE WITH FINAL CIVIL DRAWINGS AND SIGN VENDOR PRIOR TO TRENCHING.
5. LIGHT POLE, BASE, AND LIGHT FIXTURE
6. QUAZITE HAND HOLE OR EQUAL, RECOMMENDED LOCATIONS SHOWN. PROVIDE AS REQUIRED.
7. CANOPY LIGHTS (SEE SHEET E3 FOR DETAILS)
8. PROPOSED UNDERGROUND SERVICE CONDUCTORS.
9. 2" CONDUIT FOR TELEPHONE SERVICE. CONTRACTOR SHALL SEE FINAL CIVIL DRAWINGS AND COORDINATE WITH THE UTILITY FOR FINAL TELEPHONE SERVICE LOCATION. SERVICE POINT WAS NOT KNOWN AT TIME OF PUBLICATION.
10. (4) 1" CONDUITS UNDERGROUND TO MENU BOARD AND SPEAKER POST. SEE SHEET E–2 & DETAIL 2/E–4.

GENERAL SITE PLAN NOTES

1. CONDUIT RUNS ARE DIAGRAMMATICAL; CONTRACTOR TO RUN CONDUIT ALONG "PATH OF LEAST RESISTANCE". NO EXTRA FEES WILL BE PAID FOR ROCK BUSTING, UNLESS OWNER'S REPRESENTATIVE AGREES THERE IS NO OTHER PATH AVAILABLE.

GLENN O. SARFATTY, AIA
Architecture & Planning
6701 Lyons Road, Suite A15, Coconut Creek, FL 33073
Tel 954.725.1100 Fax 954.725.1101

Copyright© 2018

KENNETH L. KRAUS
P.E. # 74120
306 Oak Grove Drive
Wauconda, IL 60084
T (847) 719-1708 F (847) 719-1738
Plumbing ❖ Mechanical ❖ Electrical

KRISPY KREME DOUGHNUTS
1730 E. NINE MILE ROAD
PENSACOLA, FL 32514

Krispy Kreme

SEAL: 08/23/18
REGISTERED ENGINEER LICENSE 74120 STATE OF FLORIDA PROFESSIONAL ENGINEER

DATE:	08/23/18
PROJECT NO.:	18-004
CHECKED BY:	KLK
DRAWN BY:	STAFF
SHEET TITLE:	ELECTRICAL SITE PLAN
SHEET NO.:	ES1

6569 ES1 08/15/18

Order Plans @ WWW.LDILine.com