CEILING SCHEDULE

SYMBOLS	QTY.
	00
	1
	6
	2
	2
A	
	W1
	P2

CEILING AND LIGHTING

HVAC, FLUORESCENT FIXTURES, THERMOSTATS AND EXIT SIGNS: FURNISHED BY: G.C. INSTALLED BY: G.C.

UNLESS OTHERWISE SPECIFIED (SEE RCP) EXISTING TO REMAIN, PER THE STANDARD ARCHITECTURAL SPECIFICATIONS.

ACOUSTICAL CEILING TILE AND T-BAR GRID: FURNISHED BY: G.C. INSTALLED BY: G.C.

MANUFACTURE: ARMSTRONG
MODEL: FINE FISSURED 1728 (AD) ADOBE
SIZE: 24" x 24" x $\frac{5}{8}$ SQUARE EDGE
T-GRID: PRELUDE XL (AD) ADOBE
CONTACT: LOUIS JOHN 877-276-7876

PENDANT LIGHT 1: FURNISHED BY: OWNER INSTALLED BY: G.C.

MANUFACTURE: KITCHLER LIGHTING
MODEL: 42046OZ
BULBS: (1) VINTAGE SQUIRREL CAGE FILAMENT BULB INCLUDED
CENTERED ABOVE TABLETOPS - 66" AFF
CONTACT: KAREN CLEGG 770-258-9778

PENDANT LIGHT 2: FURNISHED BY: OWNER INSTALLED BY: G.C.

MANUFACTURE: KITCHLER LIGHTING
MODEL: 78200 BRONZE
BULBS: (1) 100W (M) BULB NOT INCLUDED
CENTERED ABOVE TABLETOPS - 78" HGT AFF
CONTACT: KAREN CLEGG 770-258-9778

WALL SCONCE: FURNISHED BY: OWNER INSTALLED BY: G.C.

MANUFACTURE: SOUTHERN LIGHTING SOURCE
MODEL: BESA DARCI SLS272607-GU24-BR W/LAMP
BULBS: (5) 120V, 40W, G9 HALOGEN BASE LAMPS INCLUDED. CENTERED ON WALLS - 66" HGT AFF
CONTACT: HEATHER GOWDY 770-242-4000

SLATTED CEILING BOX: FURNISHED BY: CMI INSTALLED BY: G.C.

LAMINATE: PIONITE WW011 SUEDE 'KINGSLEY'
SIZE: 96" x 48" x 4"
INSTALLED AT 6" BELOW FINISHED CEILING USING ALL THREAD AND SECURED TO CEILING BEAMS AS NEEDED
G.C. TO CONTACT OWNER WITH ANY CEILING HEIGHT ISSUES

ARBYS 'A' CAROUSEL CHANNEL LETTER LIGHT/ART: FURNISHED BY: OWNER INSTALLED BY: G.C.

MANUFACTURE: ALLEN INDUSTRIES
SIZE: 60" x 57"W
CENTERED AT 60" AFF

WALL SOLID WOOD BOARDS: FURNISHED BY: OWNER INSTALLED BY: G.C.

DESCRIPTION: (W1)
APA GRAPHICS
PATTERN: CUSTOM /RANDOM STAIN
SIZE: 96" x 6" PLANKS
CONTACT: MO KIM 404-355-1355 (206)

WALL PAINT 2: FURNISHED BY: G.C. INSTALLED BY: G.C.

DESCRIPTION: (P2)
COLOR: SHERWIN WILLIAMS SW6864 'CHERRY TOMATO'

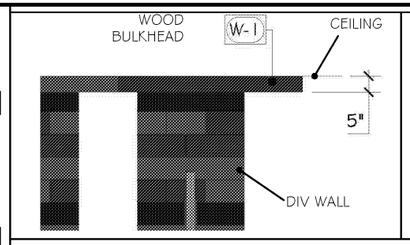

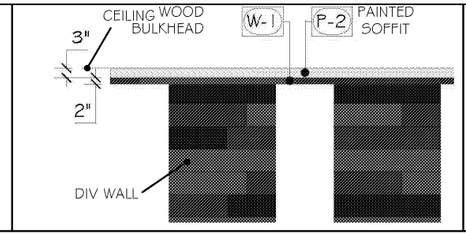

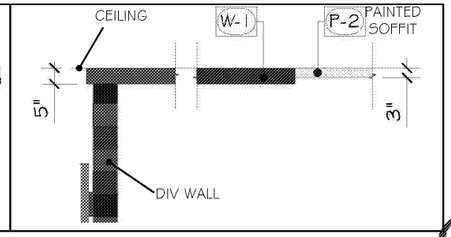

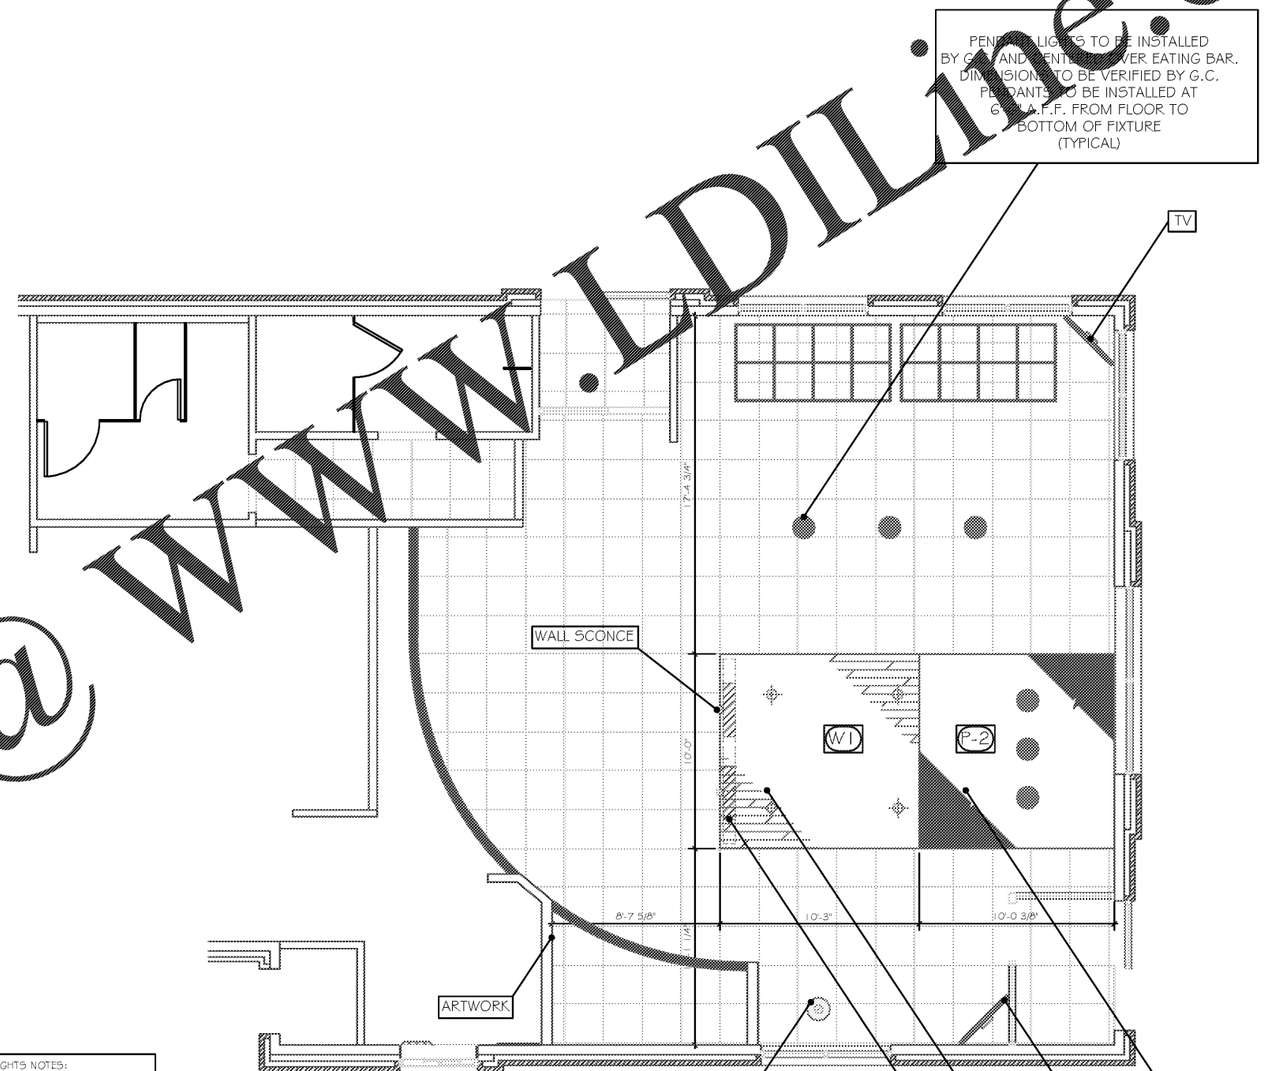

RECESSED CAN LIGHTS NOTES:

G.C.TO REFER TO ARCHITECTURAL PLANS FOR ALL RECESSED/ARCHITECTURAL LIGHTING

IMPORTANT CEILING NOTES:

1) ALL EXISTING 2X2 AND 2X4 LIGHT FIXTURES TO BE REPLACED WITH RECESSED CAN LIGHTS BY GC. AS APPROVED BY DIRECTOR OF CONSTRUCTION. SEE COMPLETE SPEC IN CEILING SCHEDULE

2)ANY HVAC SUPPLIES OR RETURNS THAT INTERFERE WITH NEW CEILING BOXES NEED TO BE SHIFTED BY GC PRIOR TO CEILING BOX INSTALLATION AND PAINTED #P1.

Order Plans @ WWW.LDLine.com

STORE No.: 8149

CITY, ST: Port Orange, FL

CMI Commercial Millwork & Installation LLC. 356 Industrial Road - Newport, TN 37821

REVISION | DATE | BY

SHEET TITLE: REFLECTED CEILING PLAN
SCALE: 1/8" = 1'-0"
ADDRESS: Dunlawton Ave & S. Swallow Port Orange, FL

ACCOUNT: Arby's
DESIGN BY: Henry
DATE: 8/15/18
PROJECT NO.: RCP1_03143
REVISION: 00
SHEET NO.: 9