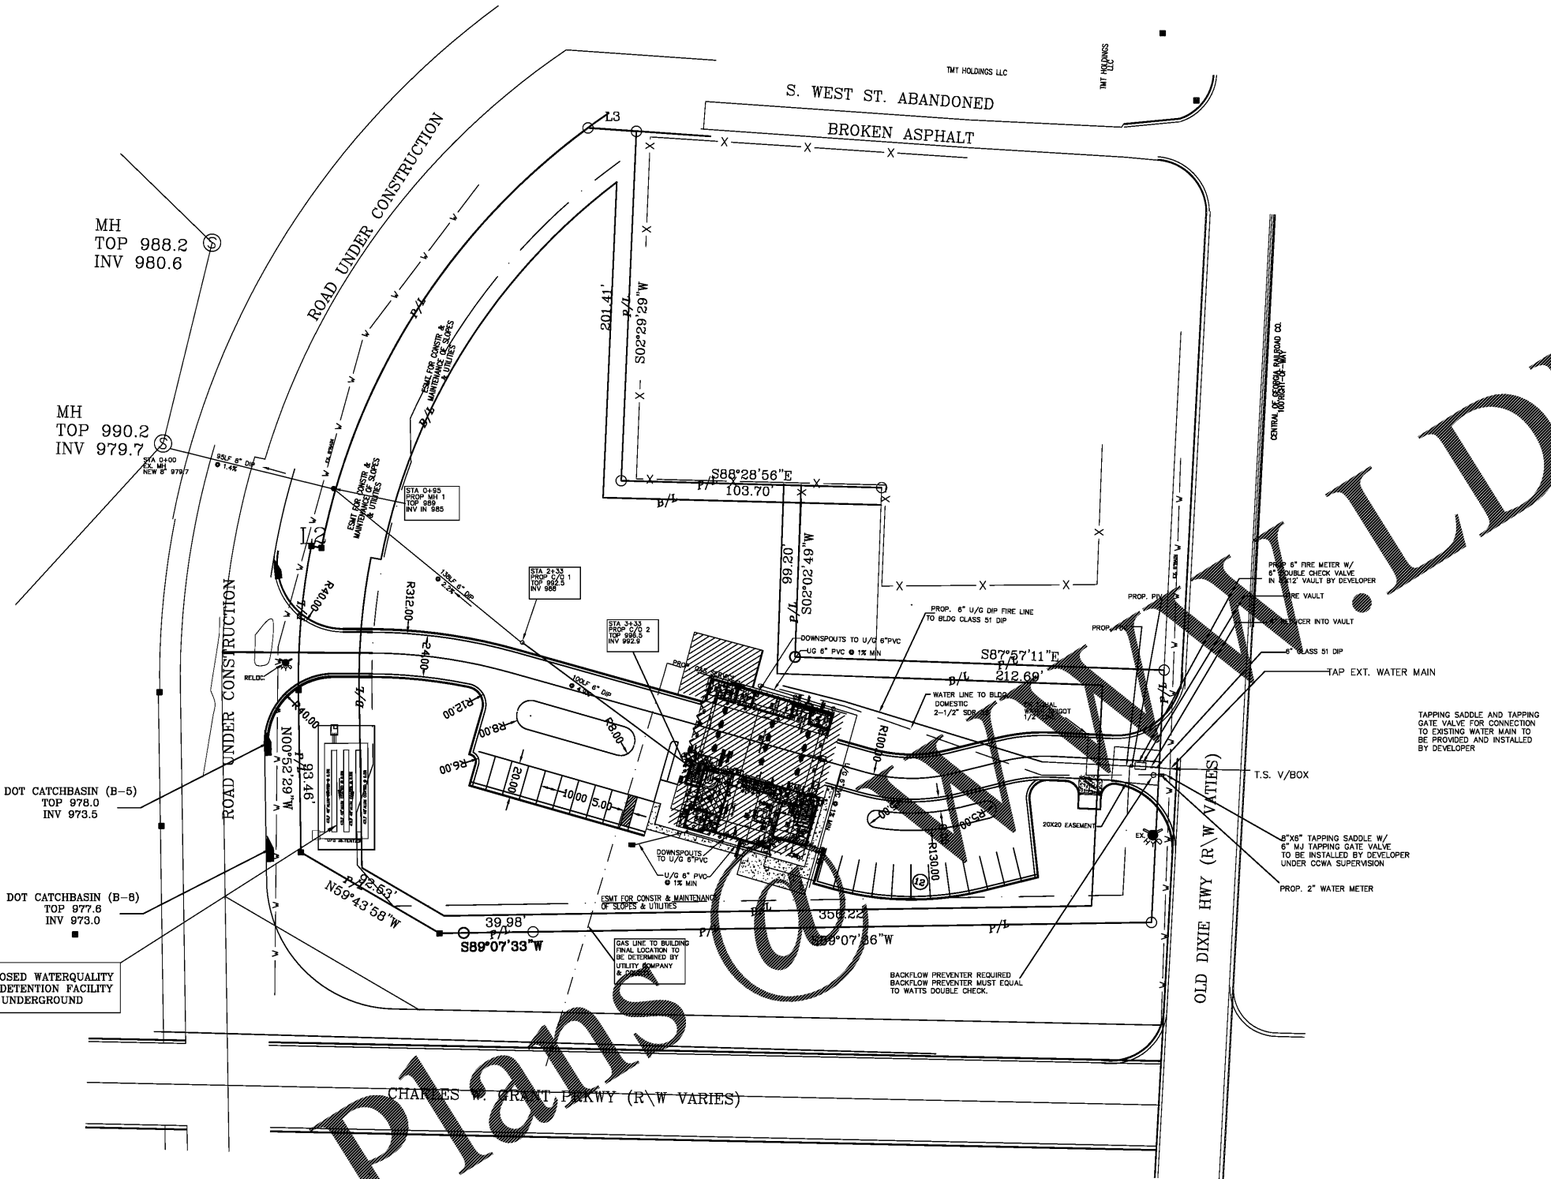

LOCATION MAP
4171 OLD DIXIE HIGHWAY, ATLANTA, GA 30354

TOTAL SITE AREA= 2.98 ACRES
DISTURBED 1.42 ACRES
IMPERVIOUS; 0.78 ACRES

ACTIVITY SCHEDULE

	WEEK 1	WEEK 2	WEEK 3	WEEK 4	WEEK 5	WEEK 6	WEEK 7	WEEK 8	WEEK 9	WEEK 10	WEEK 11	WEEK 12
INSTALLATION OF EROSION AND SEDIMENT CONTROL MEASURES												
CLEARING, GRUBBING AND GRADING OPERATIONS												
POND INSTALLATION												
GRASSING: TEMPORARY GRASSING AT 14 DAYS INTERVALS AND PERMANENT GRASSING AT 30 DAY INTERVALS												
PAVING												
STORM & SANITARY SEWER INSTALLATION												
FINAL LANDSCAPING, GRASSING, SITE CLEAN UP, CLEANING OF STORM DRAINS, ETC.												
DISPOSITION OF TEMPORARY EROSION AND SEDIMENT CONTROL MEASURES												

Scale 1" = 40'

24 HOUR LOCAL EMERGENCY CONTACT ON EROSION & SEDIMENT:
BOYE CAINOLA: 404-787-0139

Rev	Date	Description

NEW FIRE STATION #9
4171 OLD DIXIE HIGHWAY
ATLANTA, GEORGIA
30354

CLAYTON COUNTY
FIRE DEPARTMENT

GEORGIA REGISTERED 18873 PROFESSIONAL ENGINEER MAURICE M. UKADIKE

ARCHITECTURE
INTERIOR DESIGN
LAND PLANNING

160 CLAIREMONT AVE., STE 120
DECATUR, GEORGIA
TEL: 470.355.8514

WWW.BOYEARCHITECTURE.COM

RELEASED FOR CONSTRUCTION

DATE:	07-31-2018
PROJECT NO.:	2017-81
DRAWN BY:	EN
CHECKED BY:	MMU

UTILITY

C-2B

Order Plans @ WWW.LDILine.com