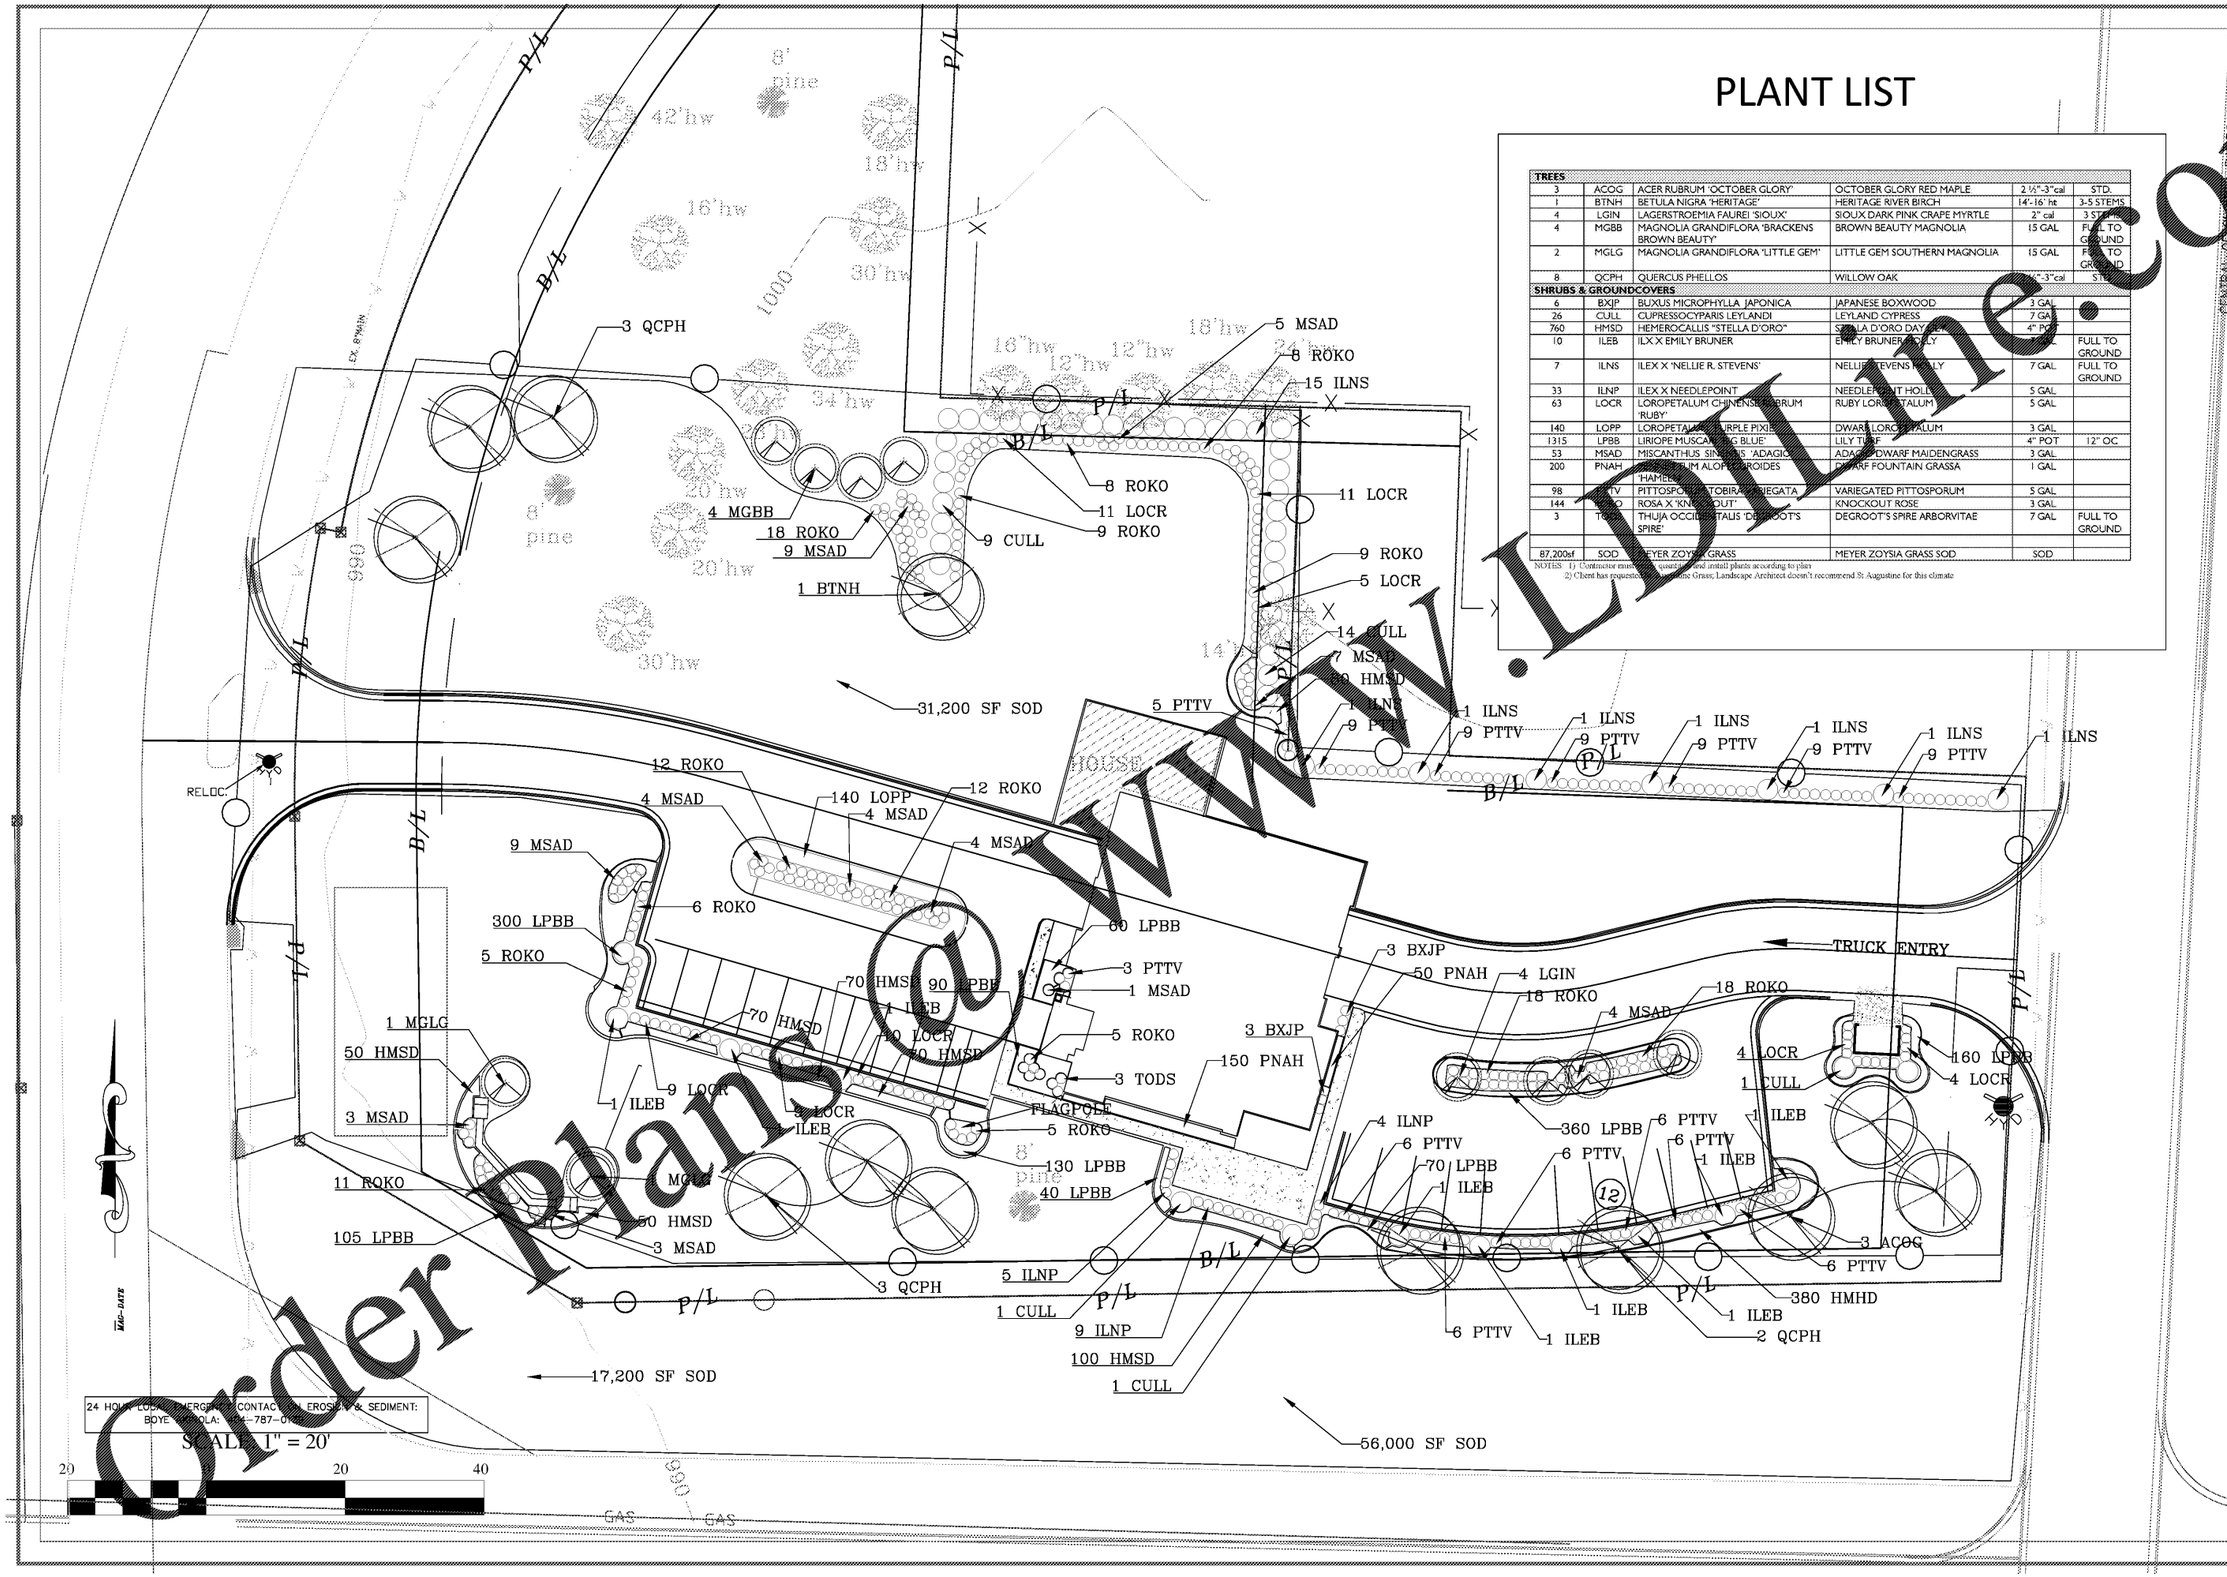

PLANT LIST

TREES					
3	ACOG	ACER RUBRUM 'OCTOBER GLORY'	OCTOBER GLORY RED MAPLE	2 ½"-3"cal	STD.
1	BTNH	BETULA NIGRA 'HERITAGE'	HERITAGE RIVER BIRCH	14'-16' ht	3-5 STEMS
4	LGIN	LAGERSTROEMIA FAUREI 'SIOUX'	SIOUX DARK PINK CRAPE MYRTLE	2" cal	3 STEMS
4	MGBB	MAGNOLIA GRANDIFLORA 'BRACKENS BROWN BEAUTY'	BROWN BEAUTY MAGNOLIA	15 GAL	FULL TO GROUND
2	MGLG	MAGNOLIA GRANDIFLORA 'LITTLE GEM'	LITTLE GEM SOUTHERN MAGNOLIA	15 GAL	FULL TO GROUND
8	QCPH	QUERCUS PHELLOS	WILLOW OAK	2 ½"-3"cal	STD.
SHRUBS & GROUNDCOVERS					
6	BXJP	BUXUS MICROPHYLLA JAPONICA	JAPANESE BOXWOOD	3 GAL	
26	CULL	CUPRESSOCYPARIS LEYLANDI	LEYLAND CYPRESS	7 GAL	
760	HMSD	HEMEROCALLIS "STELLA D'ORO"	STELLA D'ORO DAYLILY	4" POT	
10	ILEB	ILX X EMILY BRUNER	EMILY BRUNER HOLLY	1 GAL	FULL TO GROUND
7	ILNS	ILEX X 'NELLIE R. STEVENS'	NELLIE STEVENS HOLLY	7 GAL	FULL TO GROUND
33	ILNP	ILEX X NEEDLEPOINT	NEEDLEPOINT HOLLY	5 GAL	
63	LOCR	LOROPETALUM CHINENSE RUBRUM 'RUBY'	RUBY LOROPETALUM	5 GAL	
140	LOPP	LOROPETALUM 'PURPLE PIXIE'	DWARF LOROPETALUM	3 GAL	
1315	LPBB	LIRIOPE MUSCARI 'BIG BLUE'	LILY TURF	4" POT	12" OC
53	MSAD	MISCANTHUS SINENSIS 'ADAGIO'	ADAGIO DWARF MAIDENGRASS	3 GAL	
200	PNAH	PENNISETUM ALOPECUROIDES 'HAMEEL'	DWARF FOUNTAIN GRASSA	1 GAL	
98	PTTV	PITTOSPORUM TOBIRA VARIEGATA	VARIEGATED PITTOSPORUM	5 GAL	
144	ROKO	ROSA X 'KNOCKOUT'	KNOCKOUT ROSE	3 GAL	
3	TODS	THUJA OCCIDENTALIS 'DEGROOT'S SPIRE'	DEGROOT'S SPIRE ARBORVITAE	7 GAL	FULL TO GROUND
87,200sf	SOD	MEYER ZOYSIA GRASS	MEYER ZOYSIA GRASS SOD	SOD	

NOTES: 1) Contractor must [illegible] quantities and install plants according to plan
2) Client has requested [illegible] Grass; Landscape Architect doesn't recommend St Augustine for this climate

CENTRAL OF GEORGIA RAILROAD CO.
100' RIGHT-OF-WAY

Rev	Date	Description

NEW FIRE STATION #9
4171 OLD DIXIE HIGHWAY
ATLANTA, GEORGIA 30354

CLAYTON COUNTY FIRE DEPARTMENT

GEORGIA REGISTERED MAURICE M. UKADIKE

BOYE ARCHITECTURE

ARCHITECTURE
INTERIOR DESIGN
LAND PLANNING

160 CLAIREMONT AVE., STE 120
DECATUR, GEORGIA
TEL: 470.355.8514

WWW.BOYEARCHITECTURE.COM

DATE: 07-26-2018
PROJECT NO.: 2017-81
DRAWN BY: EN
CHECKED BY: MMU

Planting Design

L-2

Order Plans @ www.LDILine.com