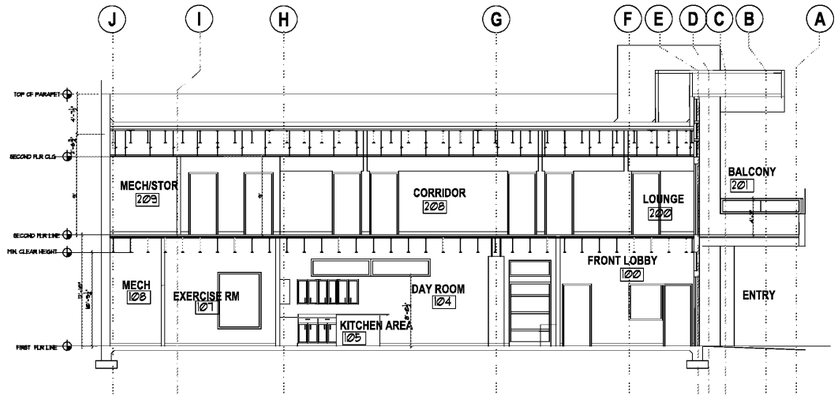

1 A-6 BUILDING SECTION #1
1/8"=1'-0"

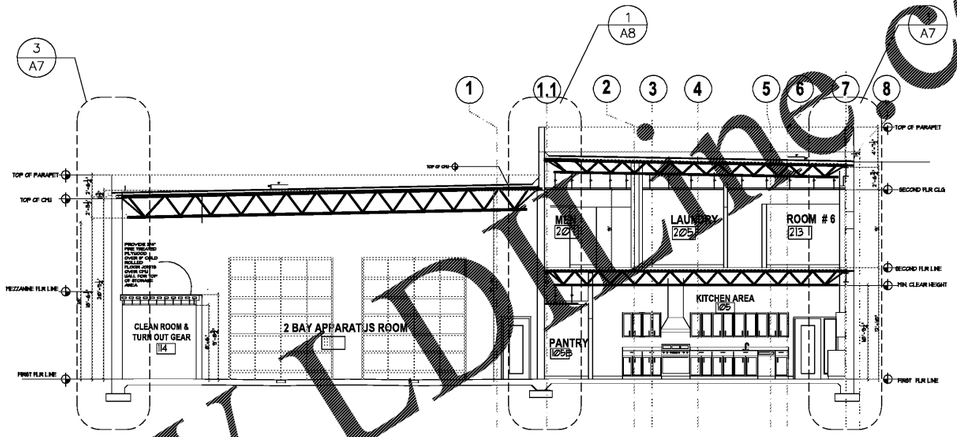

2 A-6 BUILDING SECTION #2
1/8"=1'-0"

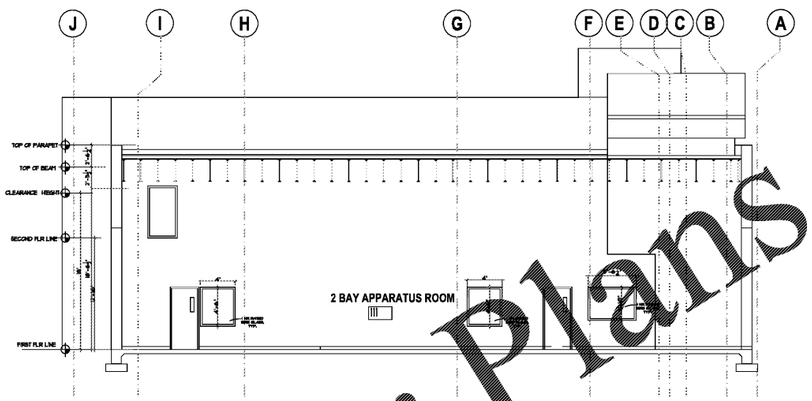

3 A-6 BUILDING SECTION #3
1/8"=1'-0"

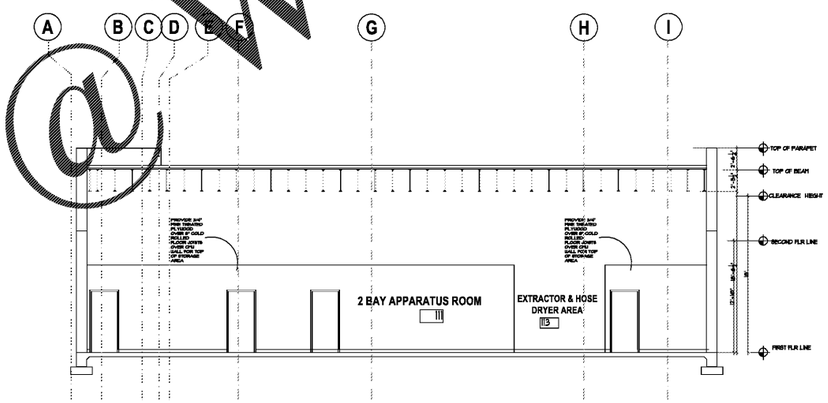

4 A-6 BUILDING SECTION #4
1/8"=1'-0"

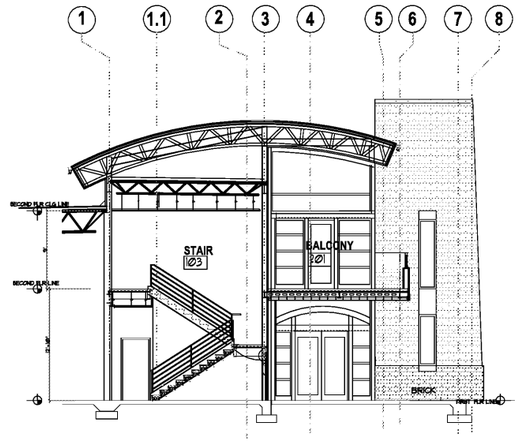

5 A-6 BUILDING SECTION #4
1/8"=1'-0"

Order Plans @ www.LDline.com

Rev	Date	Description

CLAYTON COUNTY
NEW FIRE STATION #9
&
NEW FIRE STATION
#15

CLAYTON COUNTY
FIRE DEPARTMENT

BOYE ARCHITECTURE

ARCHITECTURE

INTERIOR DESIGN

LAND PLANNING

160 CLAIREMONT AVE., STE 120
DECATUR, GEORGIA

TEL: 470.355.8514

WWW.BOYEARCHITECTURE.COM

STATE OF GEORGIA
ADEKUNLE AINOLA
REGISTERED ARCHITECT

100%
CONSTRUCTION PLANS
RELEASED FOR
CONSTRUCTION

DATE:	08/21/18
PROJECT NO.:	2017-81
DRAWN BY:	BA/LW
CHECKED BY:	BA

BUILDING
SECTIONS
& ROOF
PLAN

A-6