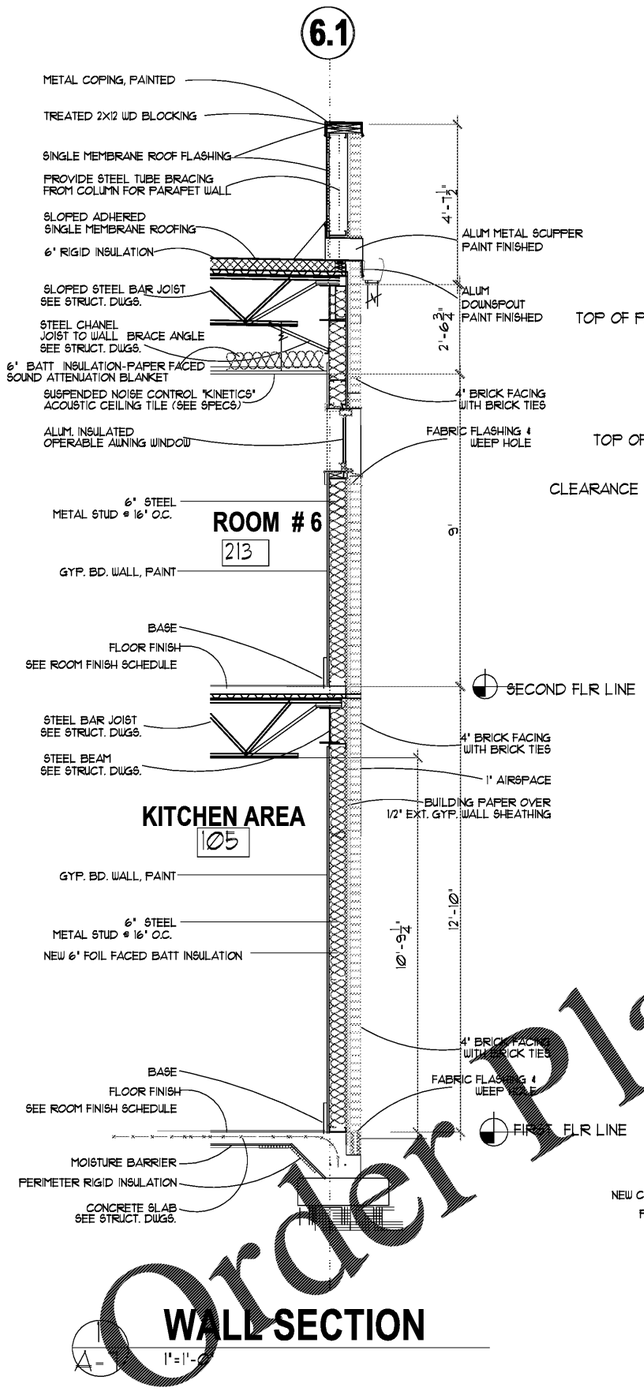

1 WALL SECTION

A-7 1"=1'-0"

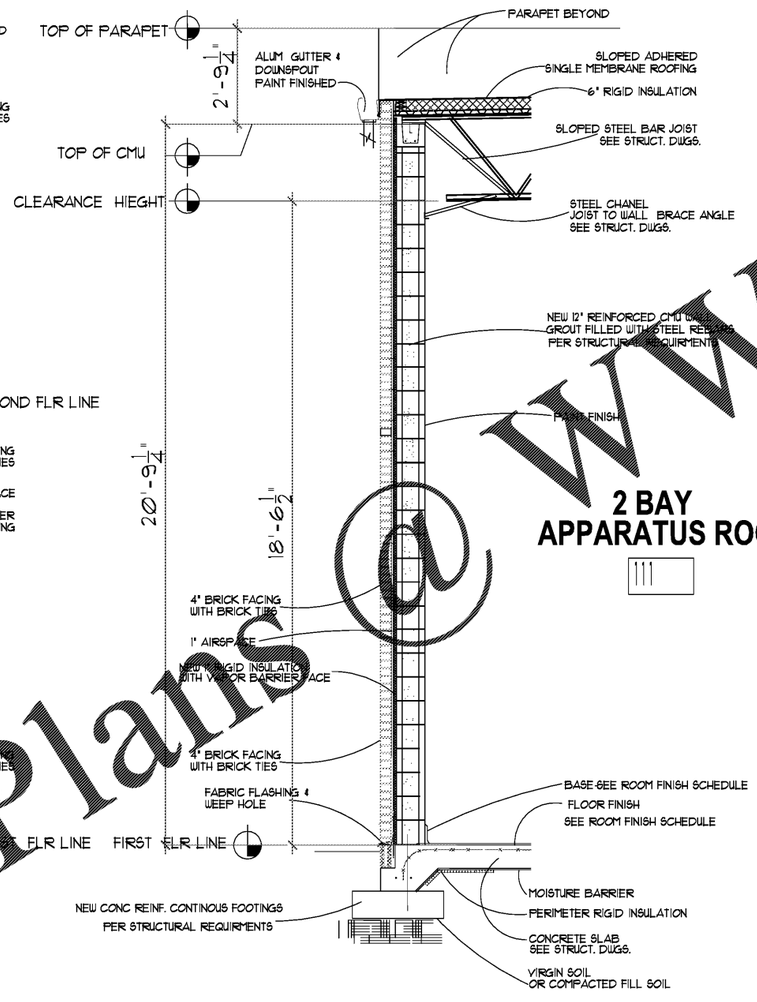

2 WALL SECTION

A-7 1"=1'-0"

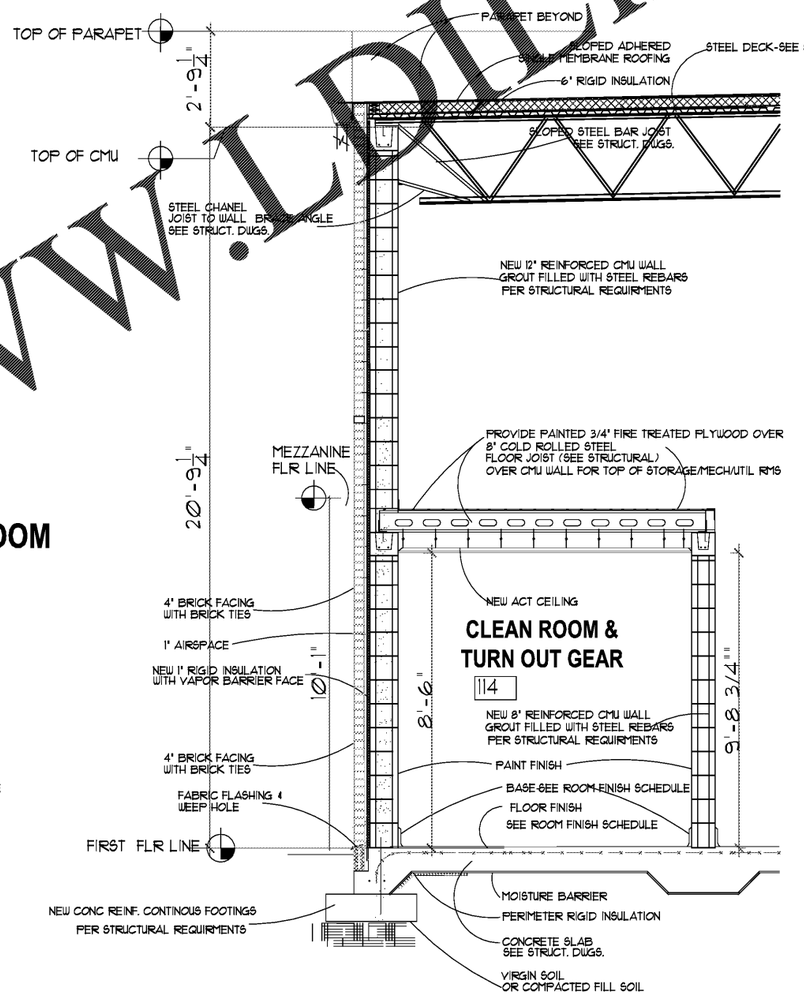

3 WALL SECTION

A-7 1"=1'-0"

Order Plans @ www.LDIline.com

Rev	Date	Description

CLAYTON COUNTY
NEW FIRE STATION #9
&
NEW FIRE STATION
#15

CLAYTON COUNTY
FIRE DEPARTMENT

BOYE ARCHITECTURE

ARCHITECTURE

INTERIOR DESIGN

LAND PLANNING

160 CLAIREMONT AVE., STE 120
DECATUR, GEORGIA

TEL: 470.355.8514

WWW.BOYEARCHITECTURE.COM

STATE OF GEORGIA
ADESOYE AINOLA
REGISTERED ARCHITECT

100%
CONSTRUCTION PLANS
RELEASED FOR
CONSTRUCTION

DATE:	08/21/18
PROJECT NO.:	2017-81
DRAWN BY:	BA/LW
CHECKED BY:	BA

WALL
SECTIONS

A-7