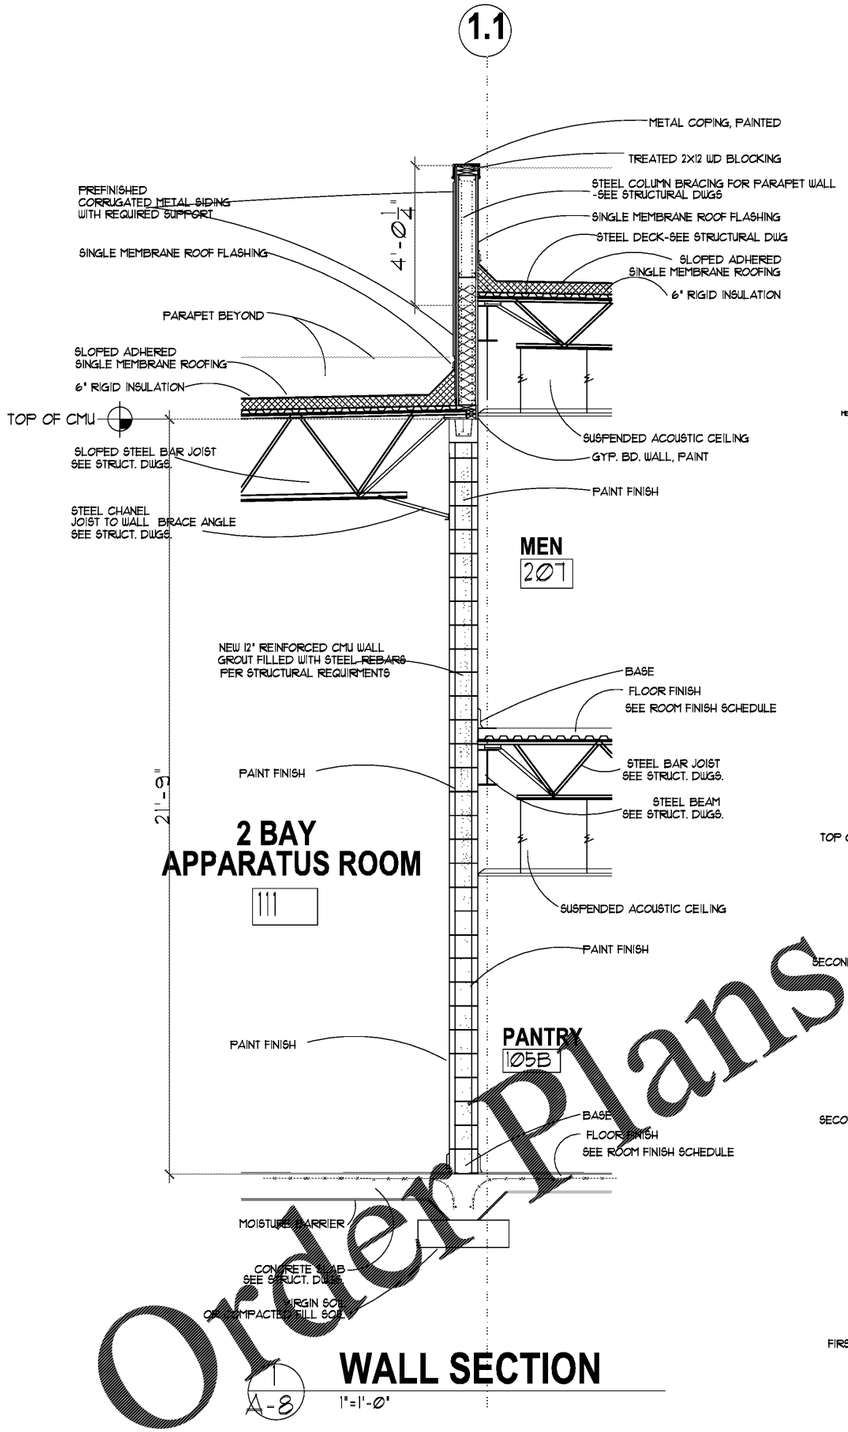

WALL SECTION

A-8 — 1"=1'-0"

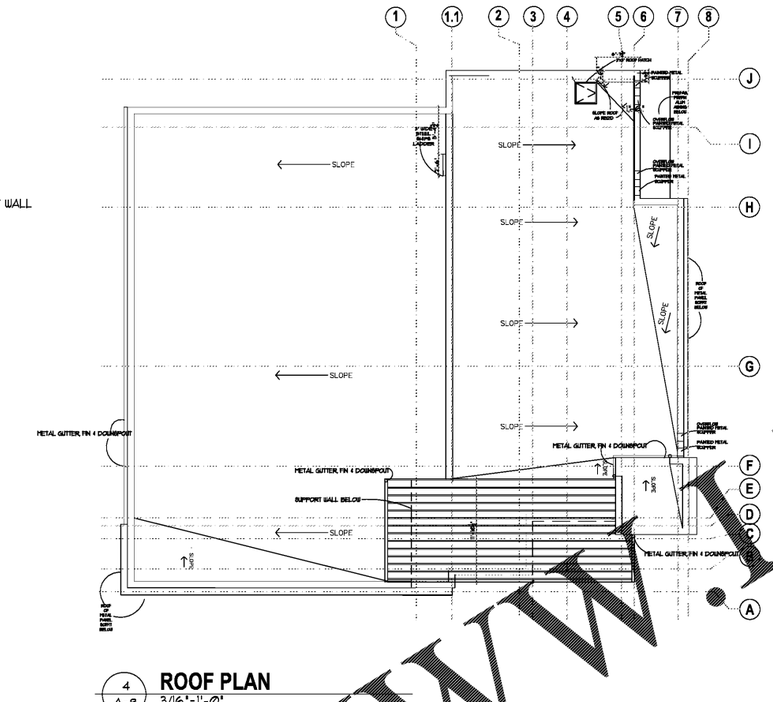

ROOF PLAN

4 / A-8 — 3/16"=1'-0"

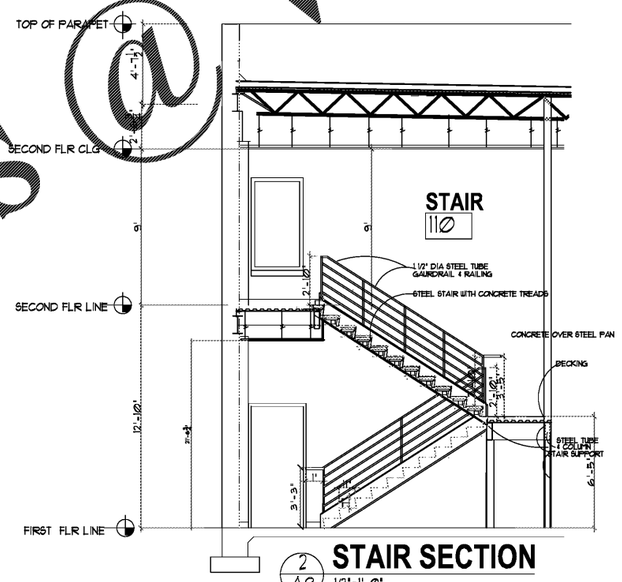

STAIR SECTION

2 / A8 — 1/2"=1'-0"

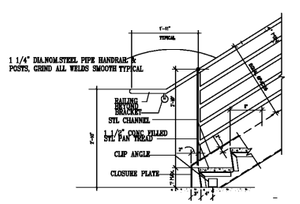

STAIR DETAIL

3 / A8 — 1/2"=1'-0"

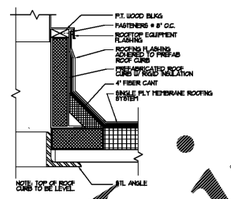

ROOF CURB DETAIL

5 / A-8 — NTS

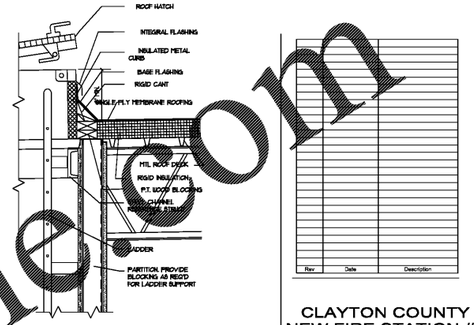

ROOF HATCH DETAIL

6 / A-8 — NTS

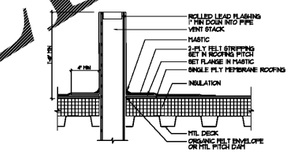

ROOF VENT DETAIL

7 / A-8 — NTS

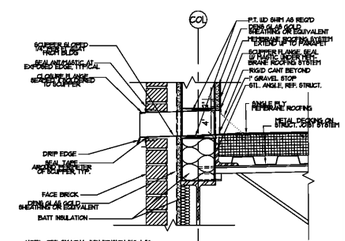

ROOF SCUPPER DETAIL

8 / A-8 — NTS

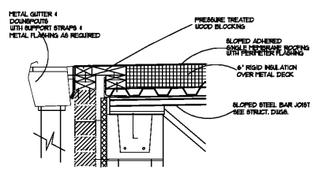

ROOF DETAIL

9 / A-8 — NTS

Order Plans @ www.LDLine.com

Rev	Date	Description

CLAYTON COUNTY
NEW FIRE STATION #9
&
NEW FIRE STATION #15

CLAYTON COUNTY
FIRE DEPARTMENT

BOYE ARCHITECTURE

ARCHITECTURE
INTERIOR DESIGN
LAND PLANNING

160 CLAIREMONT AVE., STE 120
DECATUR, GEORGIA

TEL: 470.355.8514

WWW.BOYEARCHITECTURE.COM

STATE OF GEORGIA
ADESUYI AINOLA
REGISTERED ARCHITECT

100%
CONSTRUCTION PLANS
RELEASED FOR CONSTRUCTION

DATE:	08/21/18
PROJECT NO.:	2017-81
DRAWN BY:	BA/LW
CHECKED BY:	BA

ROOF PLAN & DETAILS

A-8