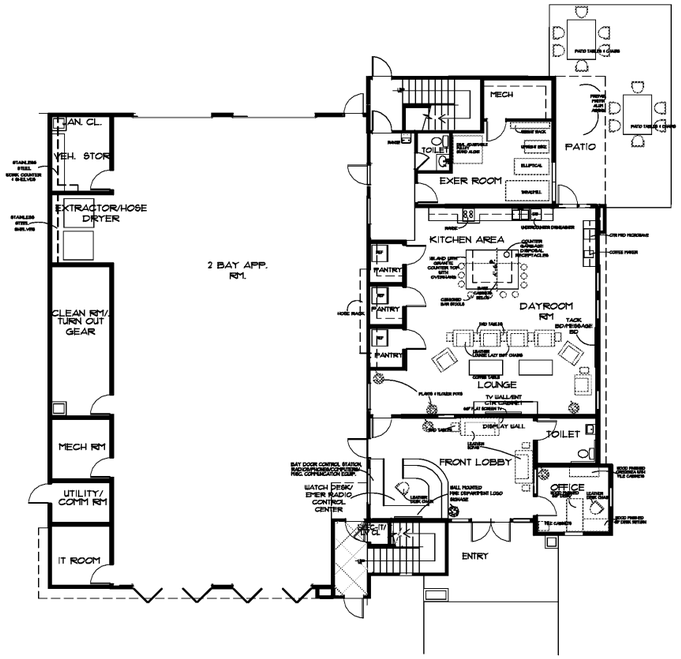

1 / A-10 FIRST FLOOR PLAN
FURNITURE & ASSESORIES PLAN
SCALE: 3/16"=1'-0"

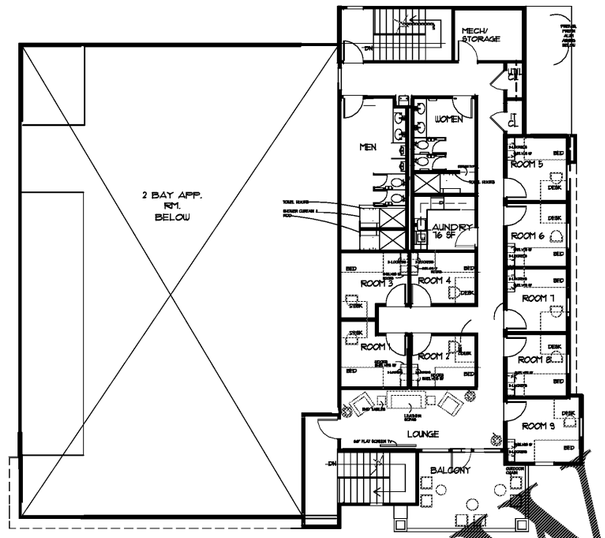

2 / A-10 SECOND FLOOR PLAN
FURNITURE & ASSESORIES PLAN
SCALE: 3/16"=1'-0"

CLAYTON COUNTY FIRE STATION NO. 9
Preliminary Interior Finish Selections
March 20, 2019

WALL FINISHES

Notes: All paint specified to be Sherwin Williams unless noted otherwise

Paint #1: (P-1)
Color/Style: SW 7675 Web Natural Ability/Eggshell
Location: Drywall except where noted

Paint #2: (P-2)
Color/Style: SW 7514 Rockville Ivory/Gloss
Location: All Hollow Metal Door Frames

Paint #3: (P-3)
Color/Style: SW 7031 Mindful Taupe/Eggshell
Location: Rooms 104, accent wall at 1/A-10 indicated

Paint #4: (P-4)
Color/Style: To be selected/Satin/Eggshell
Location: Accent wall at Rooms 105, 106 as indicated

Wall Tile: (WT-1)
Mfg: Daltile
Style: "Semigloss" 6" x 12" beveled 3-D staggered field pattern with 1/8" grout joint and 1 row of Mosaic Traditions 6" QM97 accent strip x 4" wide just from 12" to 24" above tub - see Architectural Detailing 3/A-9
7 1/3-4 Bullnose Spouts
At 12 board (North, Dobby)
Grout: Custom Building Products #122 Urban Putty
Location: Rooms 105, 107

Wall Tile: (WT-2)
Mfg: Daltile
Style: "Modern Dimensions" 4" x 12" installed in staggered brick pattern with 1/8" grout joint
Color: 9111 Urban Putty (glossy finish)
Grout: Custom Building Products #122 Urban Putty
Location: 2BG Vestibule (No Substitute)

FLOORING

Vinyl Tile: (VT-1)
Mfg: Armstrong
Style: "Natural Creations" 4.93 SL Inward Weed, 6" x 48" plank style
Location: Rooms 208, 209, 210, 214

Vinyl Composition Tile: (VCT-1)
Mfg: Armstrong
Style: "Standard Excelon" 12" x 12"
Color: #51864 Mission
Location: Rooms 203, 205, 211

Epoxy Outdoor Flooring:
Mfg: EMAX Utility Traffic
Style: "Replay" 7/8" x 24" Tiles
Color: 129 Sweetbriar
Location: Room 107

Porcelain Tile: (PT-1)
Mfg: Daltile
Style: "Semigloss" 6" x 12" installed in staggered brick pattern with 1/8" grout joint and 1 row of Mosaic Traditions 6" QM97 accent strip x 4" wide just from 12" to 24" above tub - see Architectural Detailing 3/A-9
7 1/3-4 Bullnose Spouts
At 12 board (North, Dobby)
Grout: Custom Building Products #122 Urban Putty
Location: Rooms 105, 107

Porcelain Tile: (PT-2)
Mfg: Daltile
Style: "Modern Dimensions" 4" x 12" installed in staggered brick pattern with 1/8" grout joint and matching 4" x 12" cove base
Color: 9111 Urban Putty (glossy finish) Custom Building Products #122 Urban Putty
Grout: Custom Building Products #122 Urban Putty
Location: 2BG Vestibule (No Substitute)

FLOORING (Cont.)

Porcelain Tile: (PT-3)
Mfg: Daltile
Style/Color: "Semigloss" - SW 77 Gleaming 6" x 24" straight-lay installation with 1/8" grout joint and matching 6" x 24" cove base
Grout: Custom Building Products #122 Urban Putty
Location: Rooms 209 (Except at shower floor; see specifications below for tile area)

Porcelain Tile: (PT-4)
Mfg: Daltile
Style/Color: 2" x 2" porcelain mosaic sheet color 7100
Grout: Custom Building Products #122 Urban Putty
Location: Rooms 209 (shower floor only)

Porcelain Tile: (PT-5)
Mfg: Daltile
Style/Color: 2" x 2" porcelain mosaic sheet color 7100
Grout: Custom Building Products #122 Winter Gray
Location: Rooms 107 (shower floor only)

Concrete Paint
Mfg: Sherwin Williams
Product: Armorseal 8100
Color: To be selected
Location: All rooms/floors scheduled to receive sealed concrete

Concrete Stain
Mfg: Bi-N-C
Product: Reliance semi-transparent decorative concrete stain; sealer required
Color: To be selected
Location: All rooms/floors scheduled to receive polished concrete

MISCELLANEOUS FINISHES/MATERIALS

Hardwood Stairs
Mfg: Mohawk
Color: 109 Natural (Option 1) or 202 Weathered Oak (Option 2)
Location: All stairs (Options reviewed/Subject)

Toilet Partitions: (TP-1)
Mfg: Global Partitions
Style: Solid Plastic (HDPE), Ceiling Hung
Color: Cream 6055
Location: Rooms 206

Toilet Partitions: (TP-2)
Mfg: Global Partitions
Style: Solid Plastic (HDPE), Ceiling Hung
Color: Charcoal 5097
Location: Rooms 207

Solid Surface Countertops 1: (SC-1)
Mfg: Corian
Color: Glacier Frost
Location: Rooms 206

Solid Surface Countertops 2: (SC-2)
Mfg: Corian
Color: Aurora Pink
Location: Room 207

Natural Stone Countertops 1
Material: Granite Slab - Size & Finish material to be selected
Location: 108 Kitchen Area

Natural Stone Countertops 2
Material: Marble Slab (slab material to be selected)
Location: Counter Beds at Bread Loaf as indicated

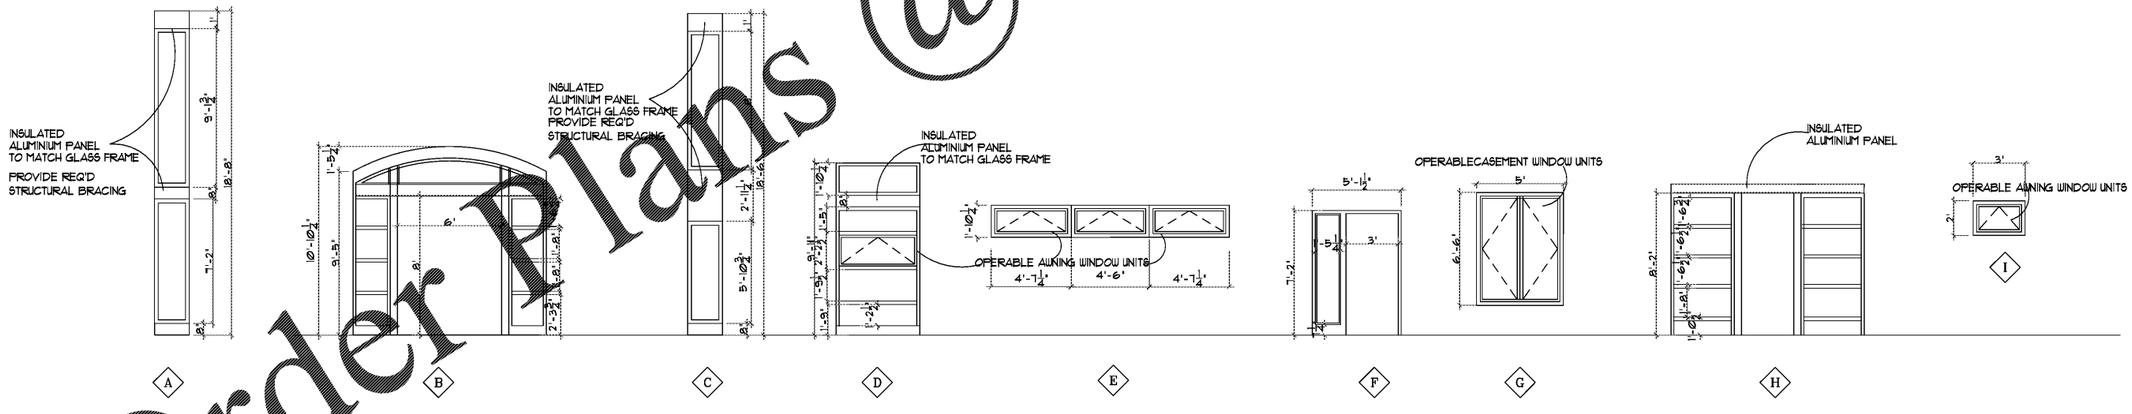

3 / A-10 EXTERIOR WINDOW SCHEDULE
SCALE: 1/4"=1'-0"

Order Plans @ www.IDLine.com

Rev	Date	Description

CLAYTON COUNTY
NEW FIRE STATION #9
&
NEW FIRE STATION
#15

CLAYTON COUNTY
FIRE DEPARTMENT

BOYE ARCHITECTURE

ARCHITECTURE
INTERIOR DESIGN
LAND PLANNING

160 CLAIREMONT AVE., STE 120
DECATUR, GEORGIA

TEL: 470.355.8514

WWW.BOYEARCHITECTURE.COM

STATE OF GEORGIA
ADEBOWYE ANINOLA
CERTIFICATE NO. 029878
REGISTERED ARCHITECT

100%
CONSTRUCTION PLANS
RELEASED FOR
CONSTRUCTION

DATE:	08/21/18
PROJECT NO.:	2017-81
DRAWN BY:	BA/LW
CHECKED BY:	BA

FURNITURE/ASSESORIES
PLAN &
MISC
DETAILS

A-10