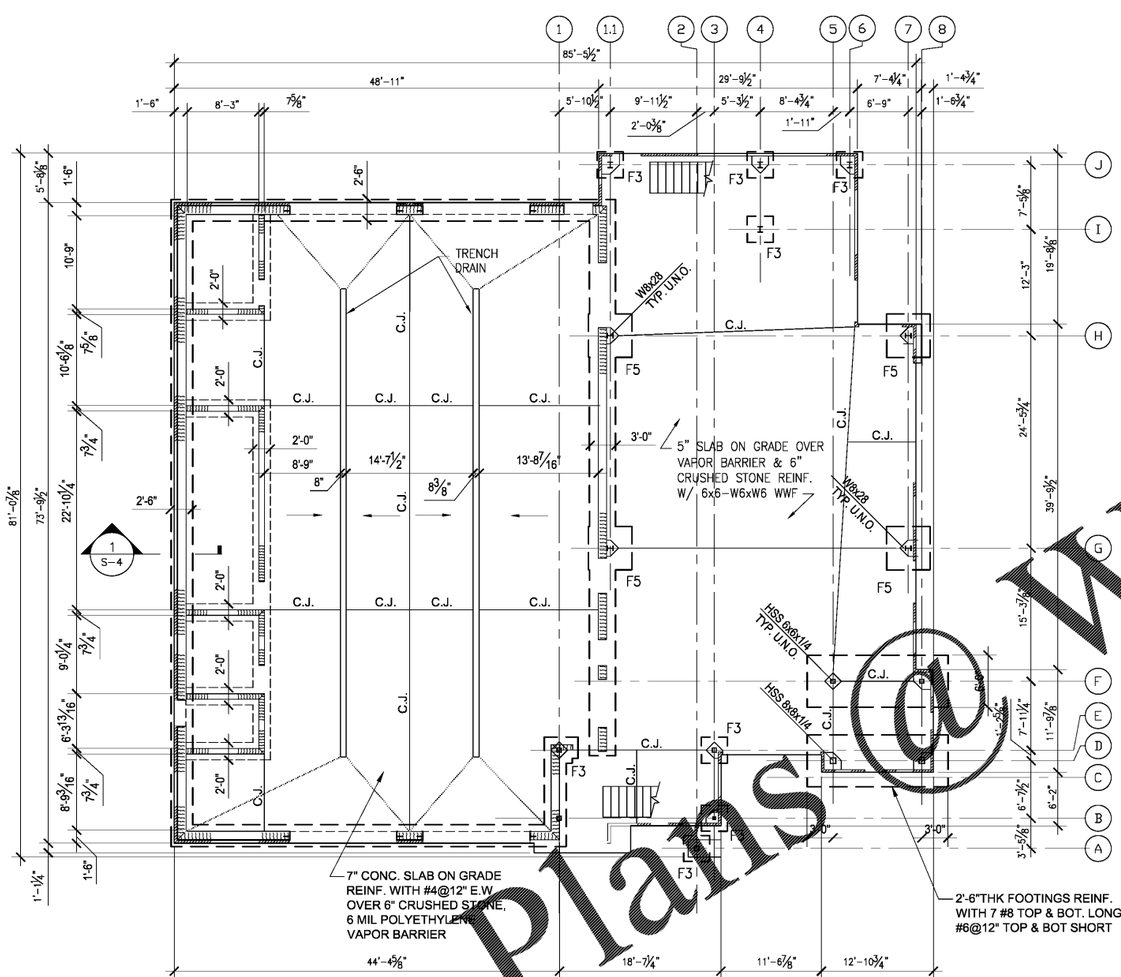

1 FOUNDATION PLAN
1 / S-1 SCALE: 1/8"=1'-0"

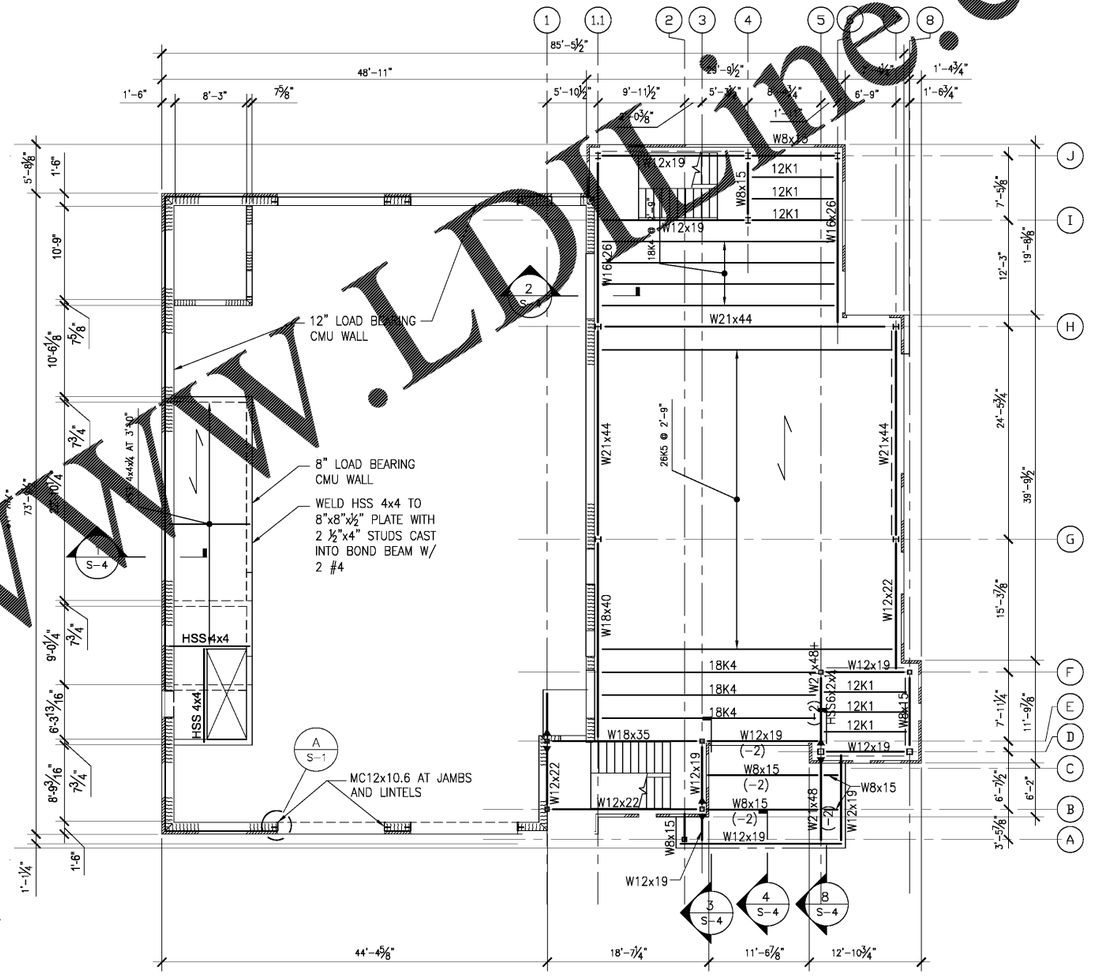

2 SECOND FRAMING PLAN
2 / S-1 SCALE: 1/8"=1'-0"

NOTES:
1. ⟷ INDICATES SPAN OF 9/16"-24 GAGE FOAM DECK WITH 3½" L.W. CONCRETE. REINFORCED WITH WIRE MESH 6x6-W2.1xW2.1 TOTAL DEPTH = 4".

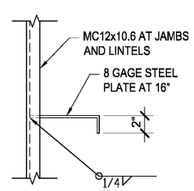

A DETAIL
Scale: 1 1/2"=1'-0"

Order Plans @ WWW.LDLine.com

Rev	Date	Description

CLAYTON COUNTY NEW FIRE STATION #9
4176 OLD DIXIE HIGHWAY
ATLANTA, GEORGIA
30354

CLAYTON COUNTY FIRE DEPARTMENT

VIPA, INC.
4592 Kinsdale Drive
Mableton, Georgia 30126
Phone: 404-274-3004

BOYE ARCHITECTURE
ARCHITECTURE
INTERIOR DESIGN
LAND PLANNING
160 CLAIREMONT AVE., STE 120
DECATUR, GEORGIA
TEL: 470.355.8514
WWW.BOYEARCHITECTURE.COM

GEORGIA
VICTOR L. WHITE
PROFESSIONAL ENGINEER

100% CONSTRUCTION PLANS
RELEASED FOR CONSTRUCTION

DATE:	07/31/18
PROJECT NO.:	2017-81
DRAWN BY:	HB
CHECKED BY:	VW

FOUNDATION AND SECOND FLOOR FRAMING PLANS

S-1