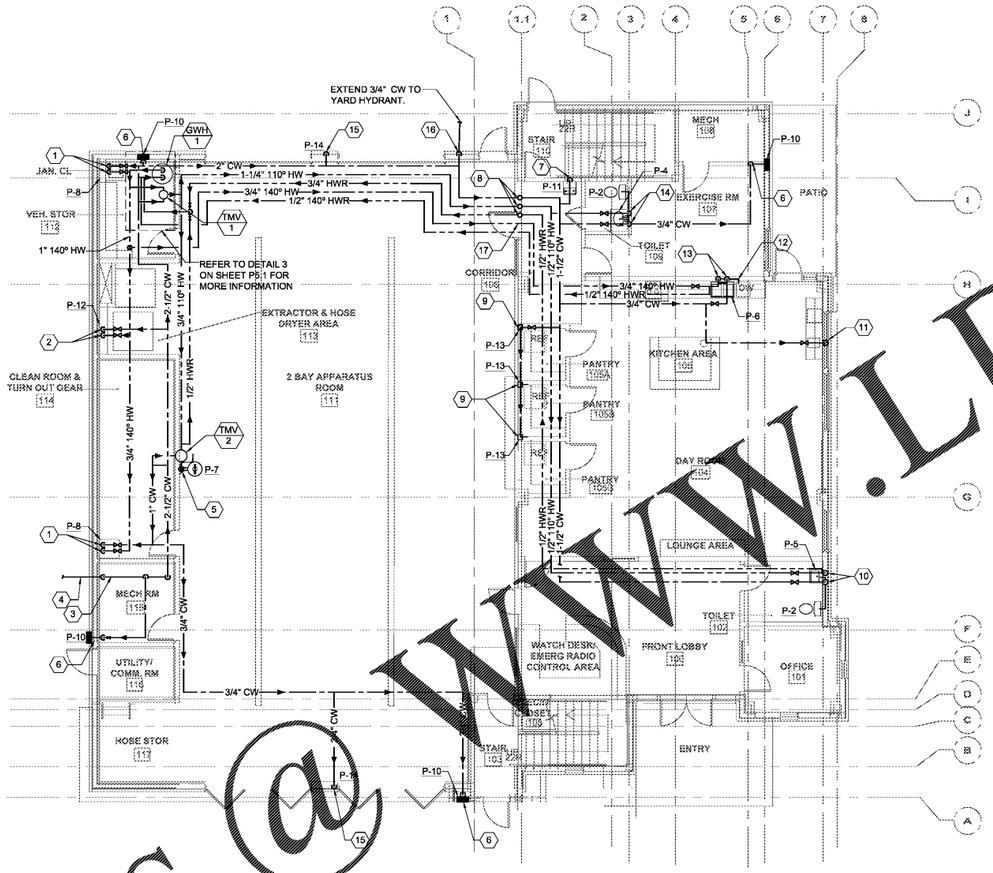

1 P100 PLUMBING - DOMESTIC WATER - FIRST FLOOR PLAN
SCALE: 1/8" = 1'-0"

PLUMBING KEY NOTES

#	
1	3/4" CW & HW DROPS WITH SHUT-OFF TO MOP SINK.
2	1" CW & HW DROPS WITH SHUT-OFF TO WASHER.
3	REFER TO CIVIL PLAN FOR TYPE AND LOCATION OF BACKFLOW PREVENTER. PROVIDE DRV ASSEMBLY IF STATIC PRESSURE EXCEEDS 80 PSI.
4	2-1/2" DOMESTIC WATER SERVICE BELOW GRADE. REFER TO CIVIL PLAN FOR CONTINUATION.
5	3/4" TEPID WATER (TW) 85 DEGREE WATER DROP TO EMERGENCY EYEWASH.
6	3/4" CW DROP WITH SHUT-OFF TO [illegible]
7	1/2" CW DROP WITH SHUT-OFF TO WATER COOLER
8	2" CW, 1-1/4" HW & 1/2" HWR UP TO ABOVE 2ND FLOOR CEILING. 2" CW 3/4" HW & 1/2" HWR DN TO FIRST FLOOR CEILING.
9	1/2" CW DROP WITH SHUT-OFF TO WATER-RECESSED BOX.
10	1-1/4" CW & 1/2" HW DROP WITH SHUT-OFF TO LAV & WC
11	1/2" CW DROP WITH SHUT-OFF TO COFFEE MAKER
12	1/2" HW WITH SHUT-OFF TO DISHWASHER
13	3/4" CW & HW DROPS WITH SHUT-OFF TO KITCHEN SINK
14	1/2" CW & HW DROP WITH SHUT-OFF TO LAV
15	3/4" CW DROP WITH SHUT-OFF TO INTERIOR HOSE BIBB
16	3/4" CW DROP WITH SHUT-OFF TO YARD HYDRANT BY THE DUMPSTER. REFER TO CIVIL PLAN FOR DUMPSTER LOCATION.
17	FIRE RATED WALL PENETRATED BY PLUMBING PIPING SHALL BE PROVIDED WITH AN APPROVED FIRE SEAL/CAULK AROUND THE PIPING. TYPICAL.

1/8"=1'-0" SCALE 0 3 6 12 18 24 FEET

Order Plans @ WWW.LDLine.com

Rev	Date	Description

CLAYTON COUNTY
NEW FIRE STATION #9
4176 OLD DIXIE HIGHWAY
ATLANTA, GEORGIA 30354

CLAYTON COUNTY FIRE DEPARTMENT

SLKING & Associates, Inc.
ENGINEERS • PLANNERS • MANAGERS
270 Peachtree Street, N.W.
Suite 1600
Atlanta, GA 30303
(M) 404.524.5800
(F) 404.584.1799
www.slking.com

BOYE ARCHITECTURE
ARCHITECTURE
INTERIOR DESIGN
LAND PLANNING
180 CLAIREMONT AVE., STE 120
DECATUR, GEORGIA
TEL: 470 355.8814
WWW.BOYEARCHITECTURE.COM

GEORGIA REGISTERED No. PE031418 PROFESSIONAL ENGINEER AMED Y. GHANEM
07/26/2018

RELEASED FOR CONSTRUCTION
100% CD

DATE: 07/26/2018
PROJECT NO: 2017017
DRAWN BY: CN
CHECKED BY: AYG

PLUMBING - DOMESTIC WATER - FIRST FLOOR PLAN

P100