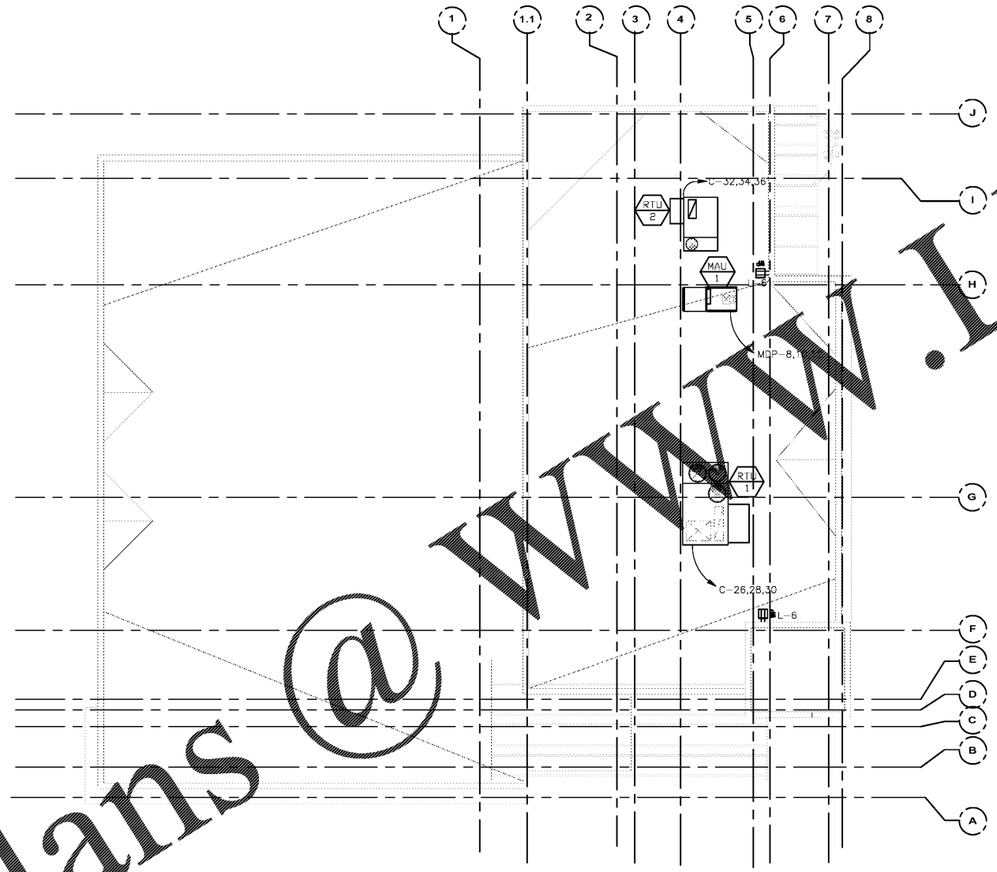

1 E102 ELECTRICAL POWER - ROOF PLAN
SCALE: 1/8" = 1'-0"

1/8"=1'-0" 0 3 6 12 18 24 SCALE FEET

CLAYTON COUNTY
NEW FIRE STATION #9
4190 OLD DIXIE HIGHWAY
ATLANTA, GEORGIA
30354

CLAYTON COUNTY
FIRE DEPARTMENT

SLKING & Associates, Inc.
ENGINEERS • PLANNERS • MANAGERS
270 Peachtree Street, N.W.
Suite 1600
Atlanta, GA 30303
(M) 404.524.5800
(F) 404.584.1799
www.slking.com

SEAYE ARCHITECTURE
ARCHITECTURE
INTERIOR DESIGN
LAND PLANNING

07/26/2018

DATE	07/26/2018
PROJECT NO	2017017
DRAWN BY	RL
CHECKED BY	PF

ELECTRICAL POWER - ROOF PLAN

E102

Order Plans @ WWW.LDILine.com