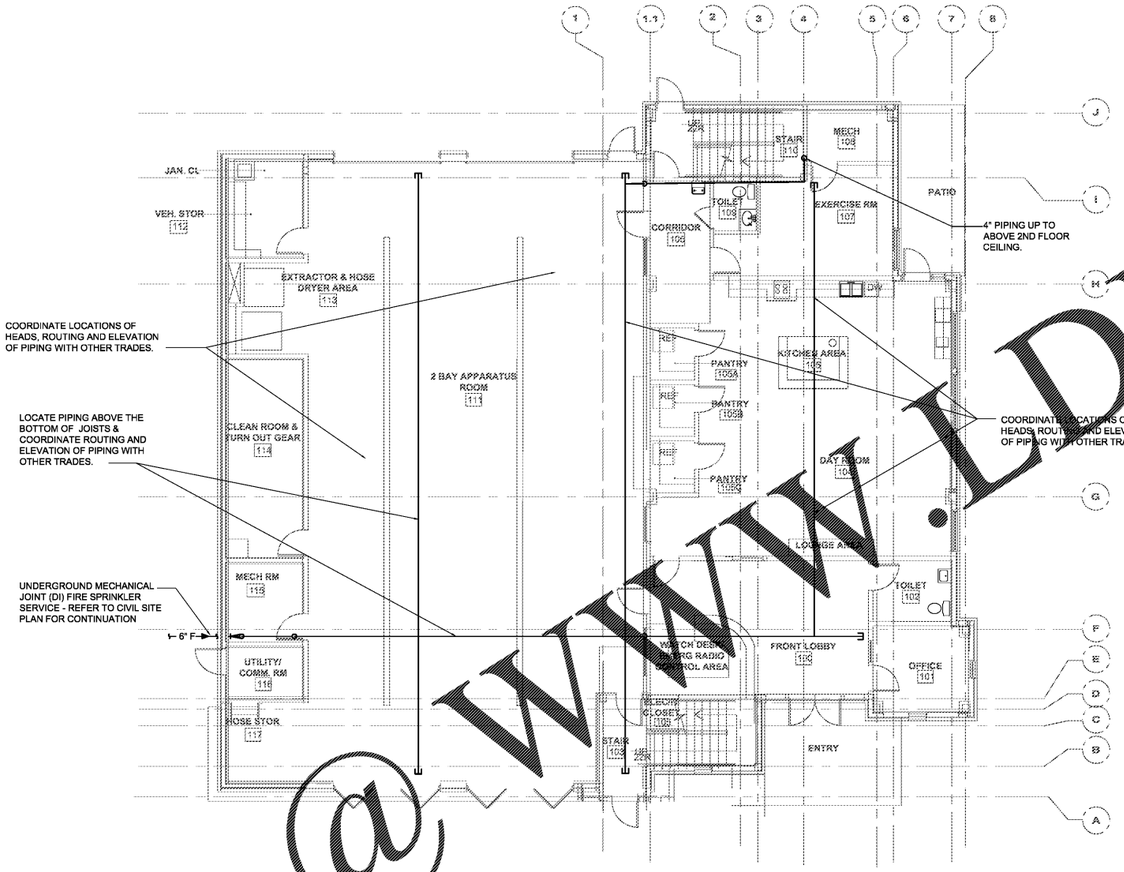

1 FP100 FIRE PROTECTION - FIRST FLOOR PLAN

SCALE: 1/4" = 1'-0"

1/8"=1'-0" SCALE 0 3 6 12 18 24 FEET

Order Plans @ WWW.LDILine.com

CLAYTON COUNTY
NEW FIRE STATION #9
4175 OLD DIXIE
HIGHWAY
ATLANTA, GEORGIA
30354

CLAYTON COUNTY
FIRE DEPARTMENT

SLKING & Associates, Inc.
ENGINEERS • PLANNERS • MANAGERS
270 Peachtree Street, N.W.
Suite 1600
Atlanta, GA 30303
(M) 404.524.5800
(F) 404.584.1799
www.slking.com

BOYE ARCHITECTURE
ARCHITECTURE
INTERIOR DESIGN
LAND PLANNING
180 CLAIREMONT AVE., STE 120
DECATUR, GEORGIA
TEL: 470.355.[illegible]4
WWW.BOYEARCHITECTURE.COM

GEORGIA REGISTERED No. PE027436 PROFESSIONAL ENGINEER AHMED Y. GHANEM
07/26/2018

RELEASED FOR CONSTRUCTION

100% DD

DATE: 07/26/2018
PROJECT NO: 2017017
DRAWN BY: AYG
CHECKED BY: AYG

FIRE PROTECTION - FIRST FLOOR PLAN

FP100