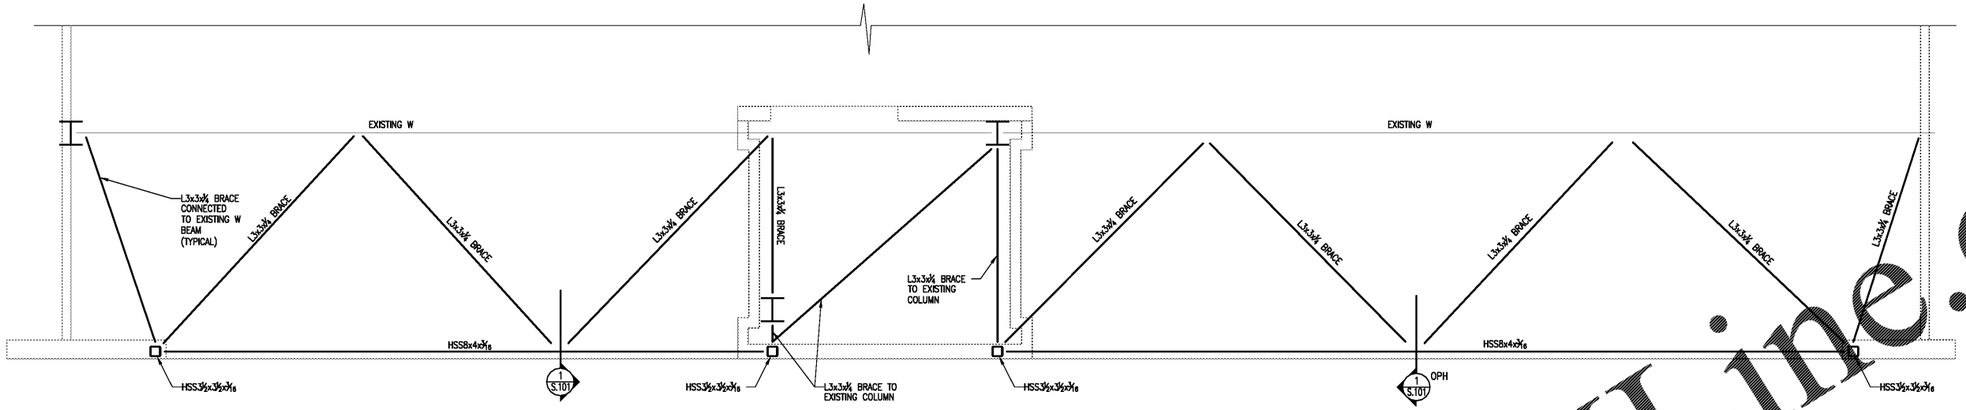

STOREFRONT FRAMING PLAN

SCALE: 1/2" = 1'-0" (DO NOT SCALE PLAN)

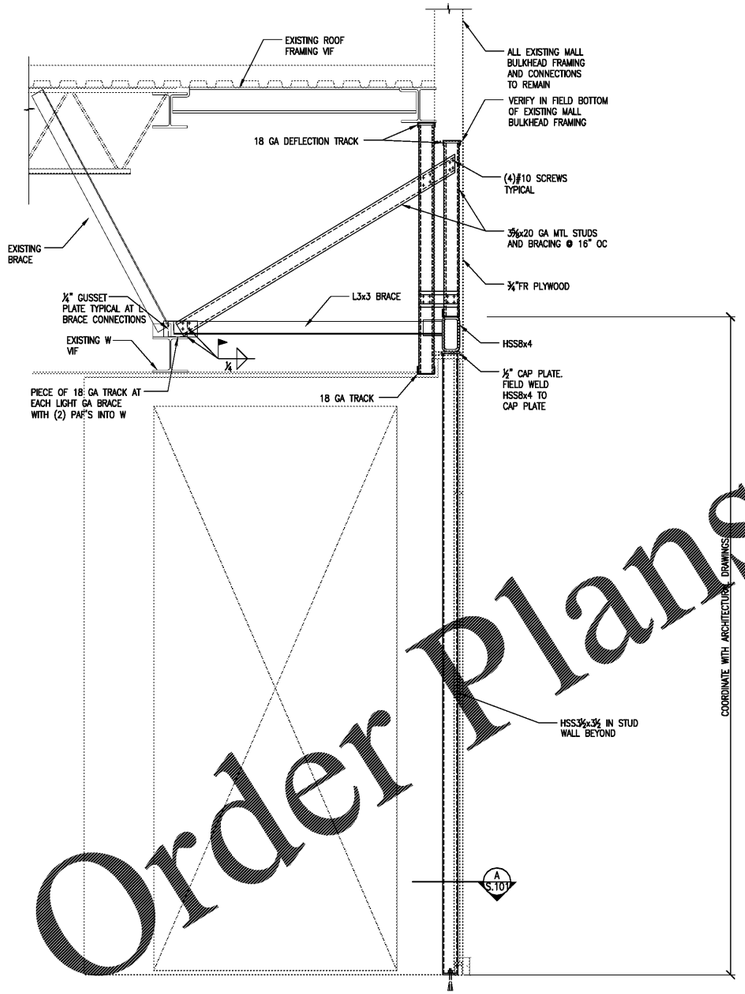

1 S.101 STOREFRONT SECTION

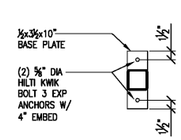

A S.101 DETAIL

Order Plans @ www.LDILine.com

MORPHE
#029
THE FLORIDA MALL
8001 SOUTH ORANGE BLOSSOM TRAIL
SUITE #410B
ORLANDO, FL 32809

34 S Main St
Allentown, New Jersey 08501
Phone: (609) 681-5511

ASHUTOSH PATEL
PROFESSIONAL ENGINEER,
FL LIC. No. 68725

lga PARTNERS
1429 Forbes Ave. Suite 400 Pittsburgh, PA 15219
P 412.243.3430 F 412.224.4747

These drawings are instruments of the Architect's service and are the property of LGA Partners LP. They shall not be reproduced or used in any way, whatsoever, without the written permission of LGA Partners LP. © 2018

NO.	DATE	DESCRIPTION

DATE:	08/30/2018
DRAWN BY:	MPP
PROJECT NO.:	18-0294
FILE NAME:	

STOREFRONT FRAMING PLAN AND SECTION

S.101

GRAPHIC SCALE: