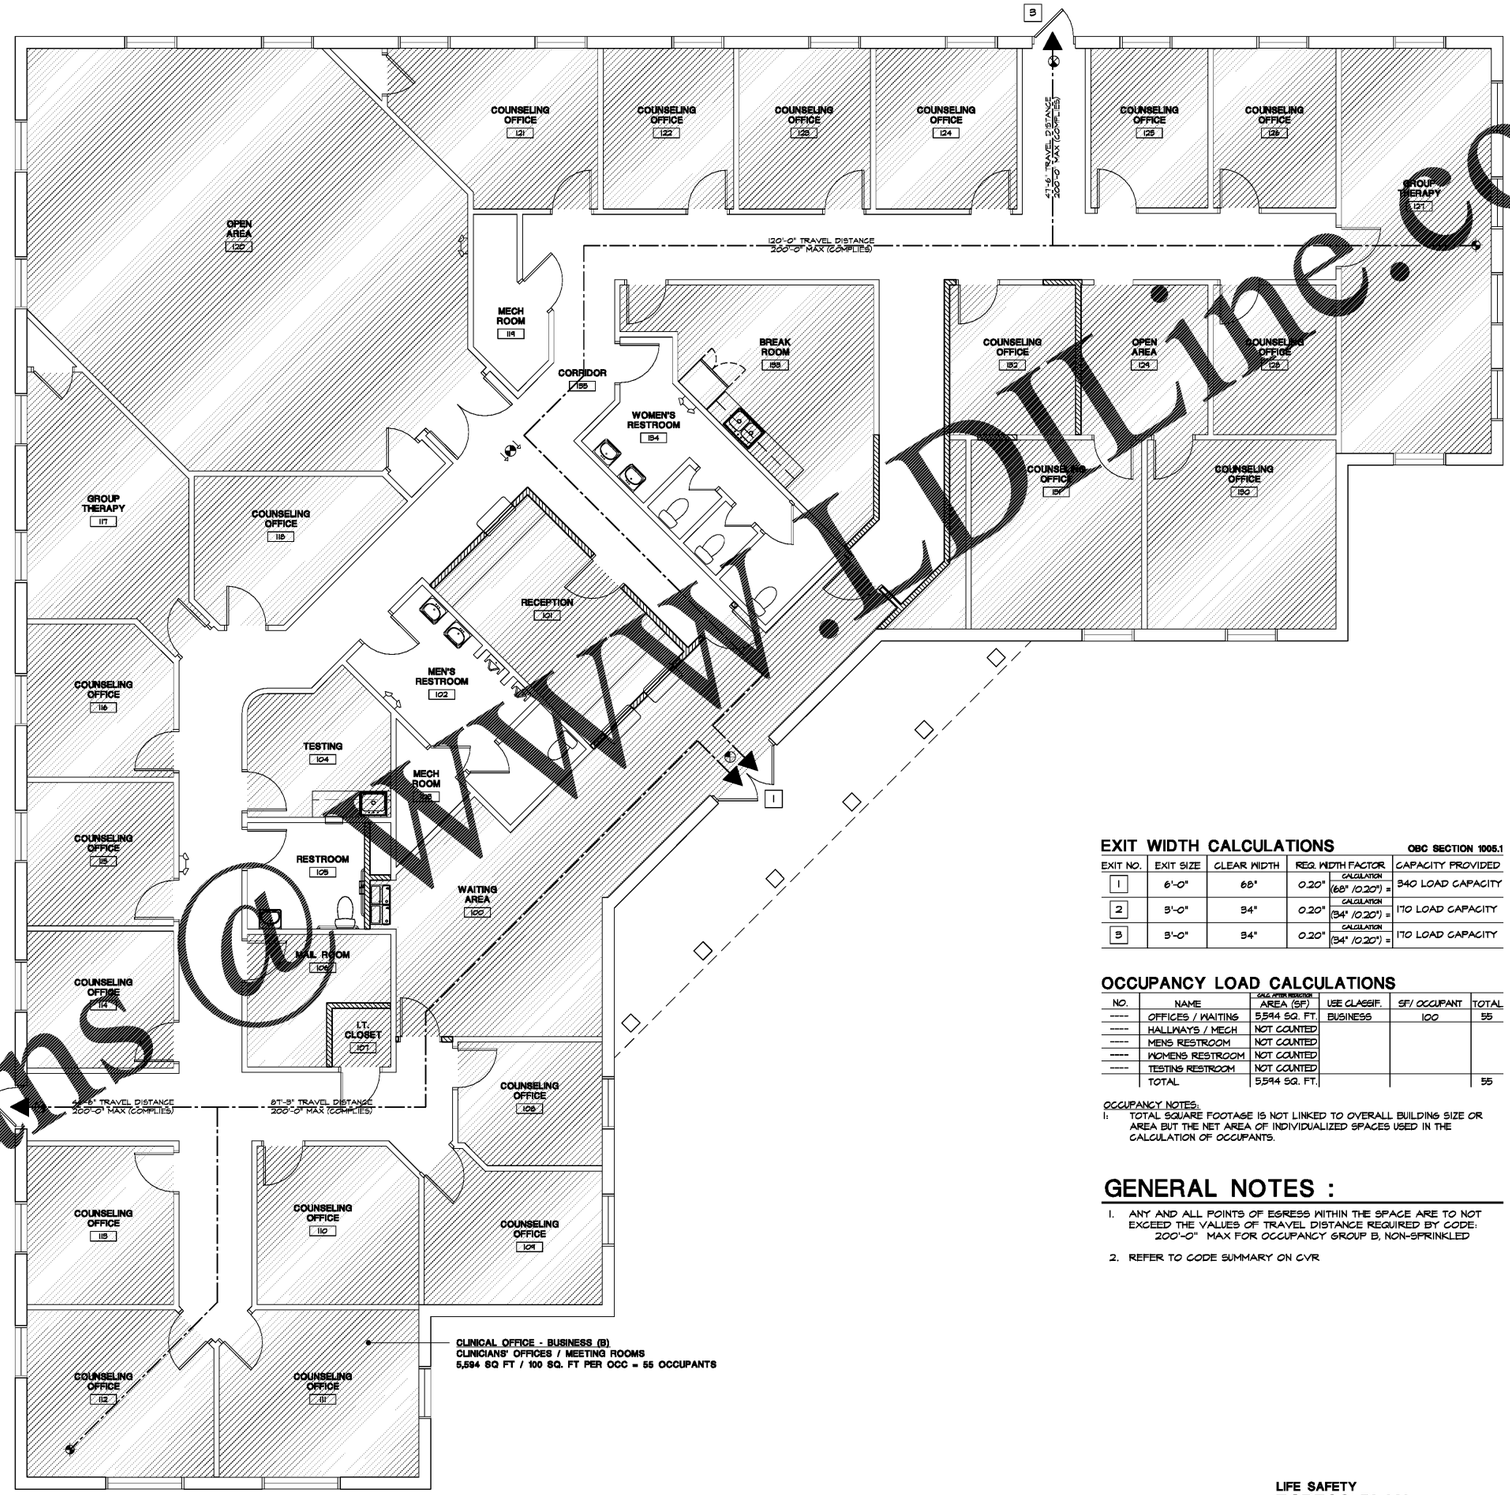

EXIT WIDTH CALCULATIONS

OBC SECTION 1005.1

EXIT NO.	EXIT SIZE	CLEAR WIDTH	REQ. WIDTH FACTOR	CAPACITY PROVIDED
1	6'-0"	68"	0.20" (CALCULATION) (68" /0.20") =	340 LOAD CAPACITY
2	3'-0"	34"	0.20" (CALCULATION) (34" /0.20") =	170 LOAD CAPACITY
3	3'-0"	34"	0.20" (CALCULATION) (34" /0.20") =	170 LOAD CAPACITY

OCCUPANCY LOAD CALCULATIONS

NO.	NAME	CALCULATION AREA (SF)	USE CLASSIF.	SF/ OCCUPANT	TOTAL
-----	OFFICES / WAITING	5,594 SQ. FT.	BUSINESS	100	55
-----	HALLWAYS / MECH	NOT COUNTED			
-----	MENS RESTROOM	NOT COUNTED			
-----	WOMENS RESTROOM	NOT COUNTED			
-----	TESTING RESTROOM	NOT COUNTED			
	TOTAL	5,594 SQ. FT.			55

OCCUPANCY NOTES:

1: TOTAL SQUARE FOOTAGE IS NOT LINKED TO OVERALL BUILDING SIZE OR AREA BUT THE NET AREA OF INDIVIDUALIZED SPACES USED IN THE CALCULATION OF OCCUPANTS.

GENERAL NOTES :

1. ANY AND ALL POINTS OF EGRESS WITHIN THE SPACE ARE TO NOT EXCEED THE VALUES OF TRAVEL DISTANCE REQUIRED BY CODE: 200'-0" MAX FOR OCCUPANCY GROUP B, NON-SPRINKLED
2. REFER TO CODE SUMMARY ON CVR

LIFE SAFETY
EGRESS PLAN
SCALE: 3/16" = 1'-0"

Order Plans @ WWW.LDLine.com

FRED MARGULIES ARCHITECT
25001 Emery Road, Suite 400
Cleveland, Ohio 44128
216.223.3100 crystalative.com

Design and construction documents as instruments of service are given in confidence and remain the property of Fred G. Margulies, Architect. The use of this design and these construction documents for purposes other than the specific project named herein is strictly prohibited without expressed written consent of Fred G. Margulies, Architect.

LifeStance HEALTH

TENANT IMPROVEMENT
649 CHARITY COURT
FRANKFORT, KY 40601

Project No:	16632
Drawn By:	BCR

Date	Issue
08-29-18	Owner Review
09-05-18	Bid & Permit

LS1.0

LIFE SAFETY PLAN

I:\16632 LS Frankfort\Dwg
XTR LS Frankfort\Revisions\16632 LS Frankfort KY\00 LS Frankfort LS10.dwg
Oct 05, 2018 - 10:41am
Orson Burkholder Rasmussen