CPT-1
INTERFACE CARPET TILE
COLOR: FRENCH KNOT

CPT-2
INTERFACE CARPET TILE
COLOR: CHESTNUT

VCT-1
VINYL COMPOSITION TILE
COLOR: CAROB

SDT-1
STATIC DISSIPATIVE TILE
COLOR: MARBLE BEIGE

SC-1
SEALED CONCRETE
COLOR: EXISTING

PT-2
ACCENT WALL PAINT
COLOR: TEAL STENCIL

PT-3
RESTROOM ACCENT WALL PAINT
COLOR: TEAL STENCIL W/ EPOXY

SHADED AREAS REPRESENT THOSE ELEMENTS WHICH ARE EXISTING AND TO BE RETAINED.

G.C. TO INSPECT ALL SUCH ELEMENTS AND VERIFY THEM IN GOOD AND ACCEPTABLE CONDITION FOR RE-USE. REPAIR OR REPLACE AS NECESSARY.

REFER TO MATERIAL AND FINISH SCHEDULES ON A3.2 FOR MORE INFORMATION ON FINISHES REQUIRED FOR EACH ROOM.

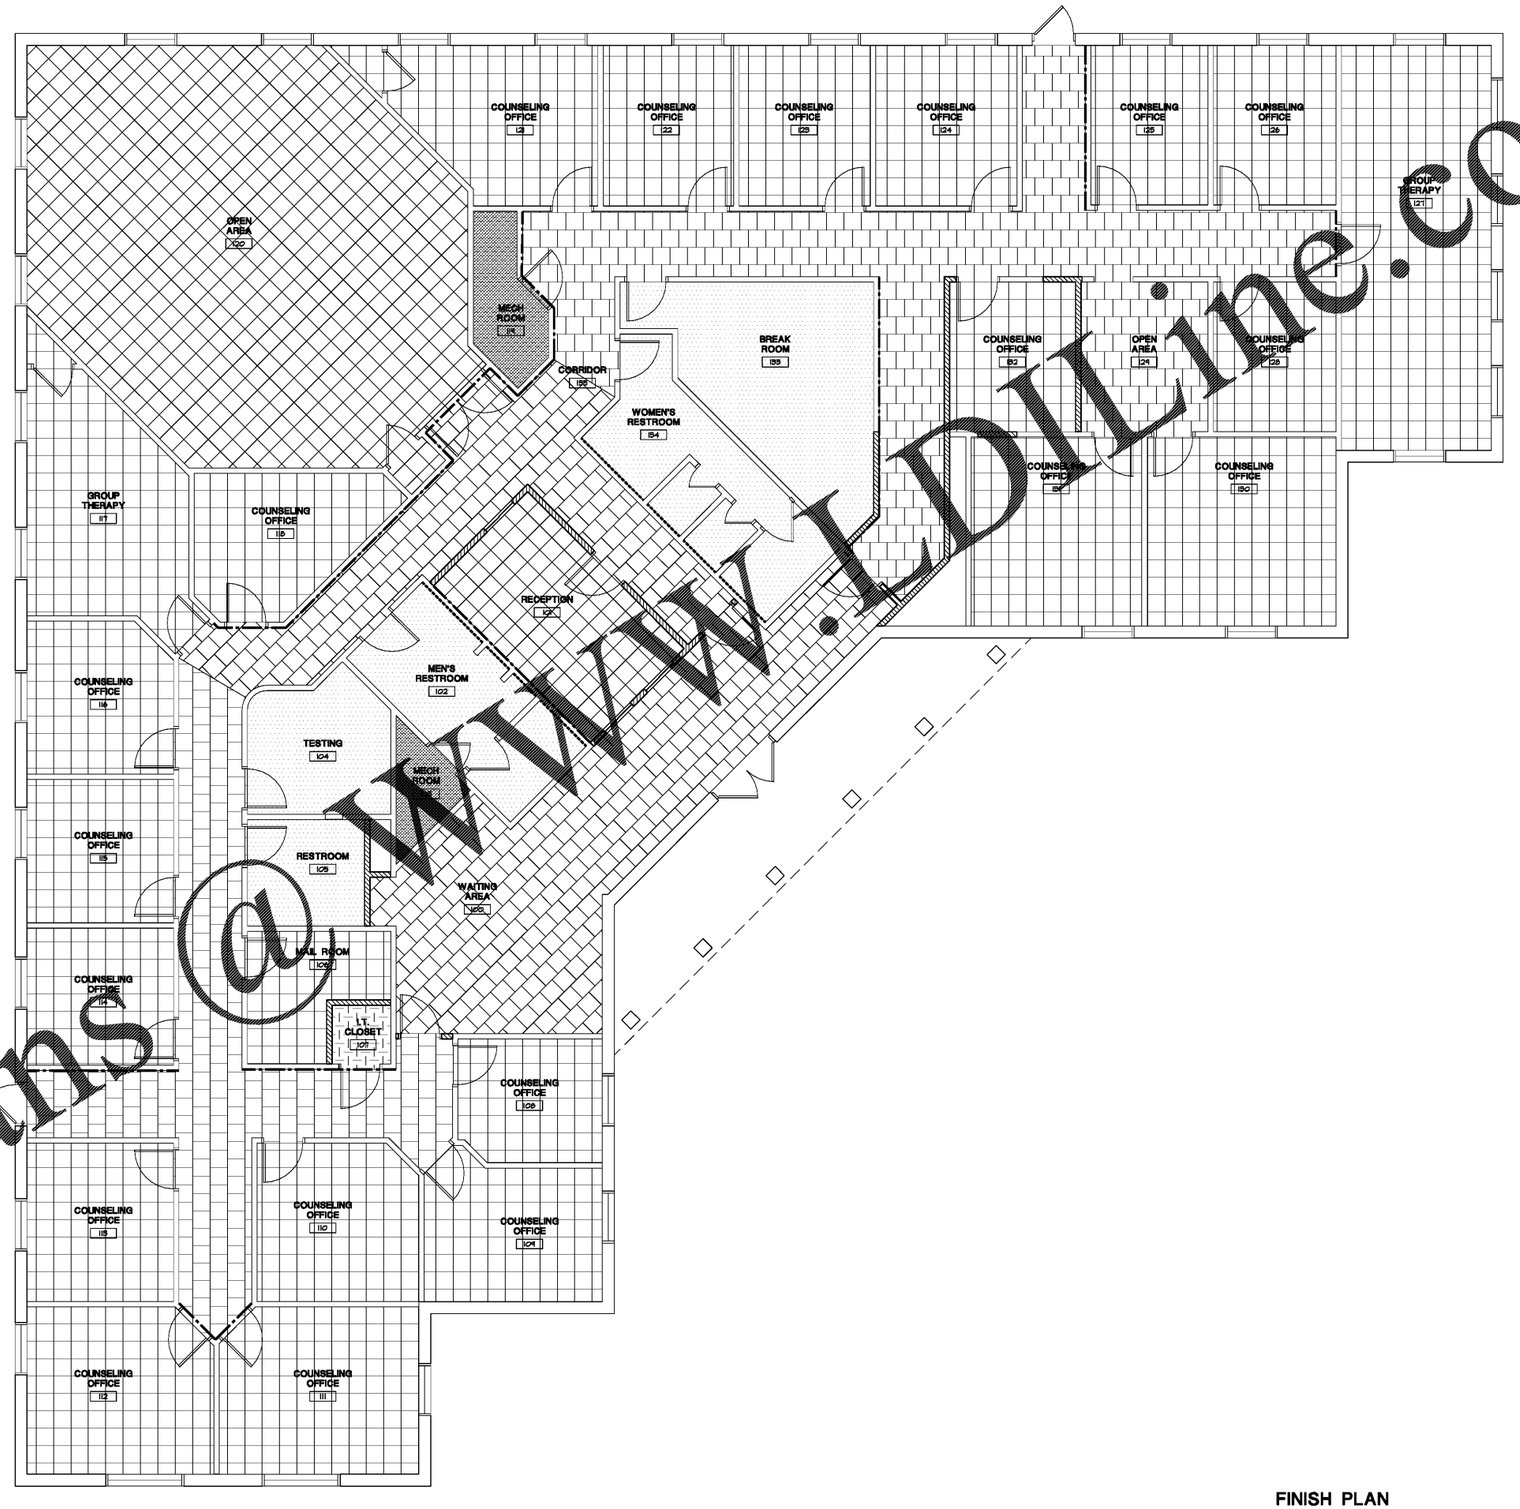

Order Plans@WWW.LDLine.com

XR-AV1.0S Frankfort.rvg
XTR 1.0 Transforms.rvg
Date Plotted: Thursday, September 06, 2018 - 10:56:32 AM
Drawn By: Bobby Tomes

FINISH PLAN
SCALE: 3/16" = 1'-0"

FRED MARGULIES ARCHITECT
25001 Emery Road, Suite 400
Cleveland, Ohio 44128
216.232.3300 crystcreative.com

Design and construction documents as instruments of service are given in confidence and remain the property of Fred G. Margulies, Architect. The use of this design and these construction documents for purposes other than the specific project named herein is strictly prohibited without expressed written consent of Fred G. Margulies, Architect.

LifeStance HEALTH

TENANT IMPROVEMENT
649 CHARITY COURT
FRANKFORT, KY 40601

Project No.:	16832
Drawn By:	BCR

Date	Issue
08-29-18	Owner Review
09-05-18	Bid & Permit

A2.0

FINISH PLAN