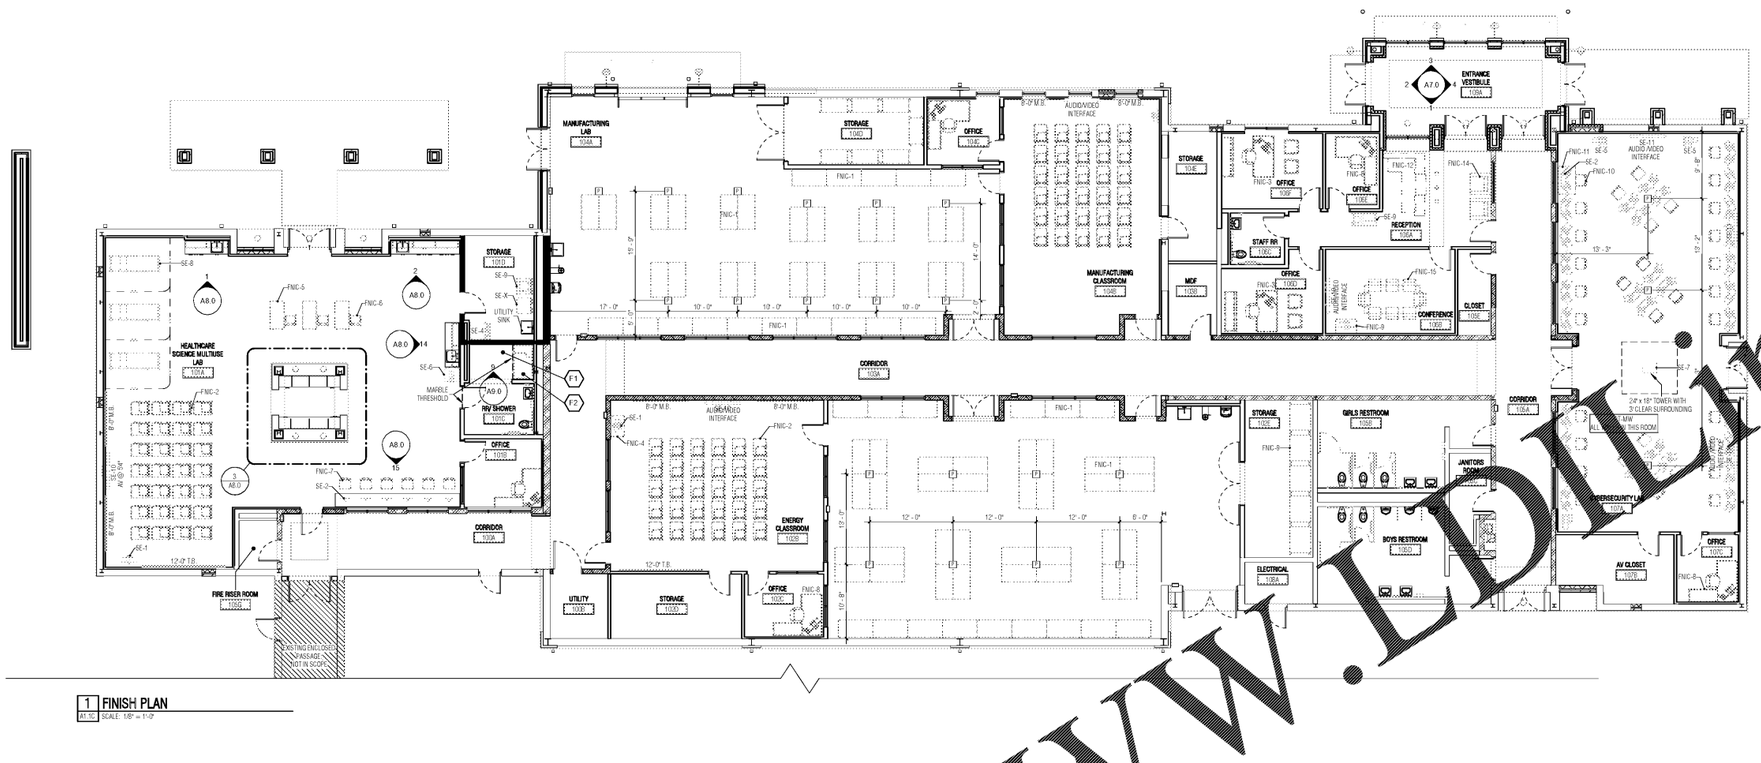

1 FINISH PLAN
A1.1C SCALE: 1/8" = 1'-0"

SPECIALTY EQUIPMENT SCHEDULE (NIC)

REF	QTY	DESCRIPTION	SCOPE	UTILITY COMMENTS
SE-1	4	AV CONTROLS STATION	N/C	SPECIAL POWER/DATA/AV INSTALLATION - REFERENCE ELECTRICAL
SE-2	72	COMPUTER WORKSTATION	N/C	REQUIRES POWER/DATA - REFERENCE ELECTRICAL
SE-3	6	HOSPITAL PARTITION CURTAIN	N/C	NO UTILITY REQUIREMENT
SE-4	1	ICE MACHINE	N/C	REQUIRES POWER AND WATER CONNECTION - REFERENCE ELECTRICAL AND PLUMBING
SE-5	3	PRINTER	N/C	REQUIRES POWER/DATA - REFERENCE ELECTRICAL
SE-6	1	REFRIGERATOR	N/C	REQUIRES POWER AND WATER CONNECTION - REFERENCE ELECTRICAL AND PLUMBING
SE-7	1	SERVER TOWER (INSTRUCTIONAL)	N/C	REQUIRES POWER - REFERENCE ELECTRICAL - COORDINATE DATA WIRING WITH CEILING
SE-8	3	HOSPITAL BED	N/C	REQUIRES POWER/DATA - REFERENCE ELECTRICAL
SE-9	1	NETWORK PRINTER	N/C	REQUIRES SPECIALTY POWER - REFERENCE ELECTRICAL
SE-10	4	AUDIO/VIDEO INTERFACE	N/C	INSTALL POWER/AV JUNCTION BOXES AT 5'-4" TO CL OF BOX
SE-11	3	AUDIO/VIDEO INTERFACE	N/C	INSTALL POWER/AV JUNCTION BOXES AT 7'-2" TO CL OF BOX

FURNITURE SCHEDULE (NIC)

REF	DESCRIPTION	COMMENTS
FNIC-1	60" x 30" MOBILE TABLE	N/C
FNIC-2	STUDENT DESK, TYP.	N/C
FNIC-3	EXECUTIVE OFFICE ASSEMBLY	N/C
FNIC-4	COMPUTER DESK	N/C
FNIC-5	TRIAGE TABLE	N/C
FNIC-6	TRIAGE CHAIR	N/C
FNIC-7	ROLLING COMPUTER CHAIR - NO ARMS	N/C
FNIC-8	OFFICE ASSEMBLY	N/C
FNIC-9	SHELVING	N/C
FNIC-10	ROLLING COMPUTER CHAIR - NO ARMS	N/C
FNIC-11	COMPUTER DESK	N/C
FNIC-12	RECEPTION DESK	N/C
FNIC-14	SOFA CHAIR	N/C
FNIC-15	CONFERENCE TABLE	N/C

FINISH PLAN LEGEND

GENERAL NOTES

A. ADDITIONAL FINISHES DEFINED ON INTERIOR ELEVATIONS, CASEWORK ELEVATIONS AND FLOOR PATTERN PLANS.
B. REFERENCE FLOOR PATTERN PLANS FOR FLOOR PATTERN EXTENTS AND ATYPICAL TRANSITION LOCATIONS.
C. ALL GYPSUM SOFFITS, CEILINGS OR HEADERS TO BE PT-2, UNLESS NOTED OTHERWISE.
D. AT OUTSIDE CORNER CONDITIONS FOR DRYWALL PARTITION PROVIDE CLEAR, PLASTIC CORNER GUARD 1" x 1" x 5'-0" HIGH, INSTALL FROM ABOVE RESILIENT WALL BASE TO 5'-4" A.F.F.

SYMBOL LEGEND

- 1 / A7.0 — INTERIOR ELEVATION / CASEWORK TAG (A7 SERIES - INTERIOR ELEVATIONS; A8 SERIES - CASEWORK)
- EXISTING: NOT IN SCOPE
- TRANSITION
- 0'-8" M.B. — MARKERBOARD, INSTALL @ 33" A.F.F., U.N.O.
- 0'-0" T.B. — TACKBOARD, INSTALL @ 33" A.F.F., U.N.O.
- SE-# — INDICATES EQUIPMENT (NOT IN CONTRACT); SEE SCHEDULE ON THIS SHEET
- F.NIC-# — INDICATES FURNITURE (NOT IN CONTRACT); SEE SCHEDULE ON THIS SHEET
- ? — OVERHEAD/ CEILING FINISH COLOR REFERENCE, SEE DETAIL BELOW FOR INSTALLATION EXTENTS OVERHEAD/CEILING FINISH.
- ? — FLOOR FINISH COLOR REFERENCE
- ? — WALL FINISH COLOR REFERENCE
- ROOM NAME / A103A — ROOM NUMBER
- FURNITURE ITEM - N.I.C.
- F1 — FINISH PLAN DRAWING NOTE REFERENCE. SEE BELOW
- F — POWER POLE - REFERENCE ELECTRICAL.

DRAWING NOTES (F-#)

F1 PROVIDE CERAMIC WALL TILE THROUGHOUT ALL WALLS OF SHOWER ALCOVE. REFERENCE ELEVATIONS AND PERSPECTIVES ON SHEET A8.0 FOR EXTENTS.
F2 RAISE CERAMIC TILE IN SHOWER SURROUND TO PROVIDE FOR POSITIVE SLOPE TO DRAIN. TRANSITION THIN-SET TILE TO THICK-SET TILE USING MARBLE THRESHOLD.

Order Plans @ www.LDLine.com

BKA Breaux & Associates ARCHITECTS
5565 Shiloh Road, East, Suite 200
Alpharetta, GA 30005 | (678) 585-4508

STATE OF GEORGIA
DOUGLAS P. BREAUX
CERTIFICATE NO. 013535
REGISTERED ARCHITECT
08/16/2018

NO	DESCRIPTION	DATE

PAULDING COLLEGE & CAREER ACADEMY
4555 DALLAS ACWORTH HWY
DALLAS, GA 30132
(FACILITY CODE: 710-3052)

PAULDING COUNTY SCHOOLS

FINISH PLAN

DATE 08/08/2018
PROJECT NO. 17129

A1.1C

8/16/2018 10:29:10 AM