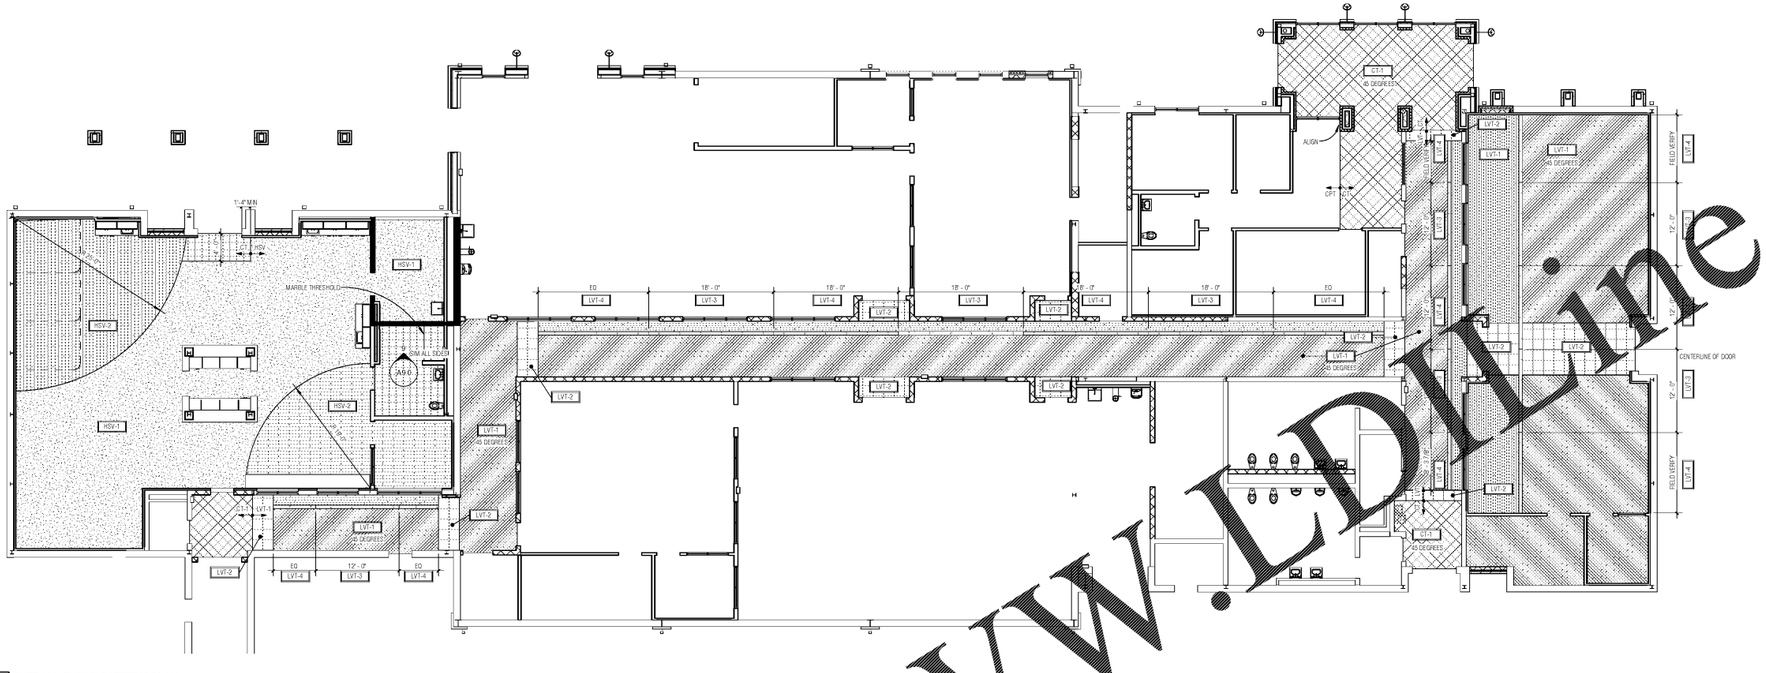

1 OVERALL FLOOR PATTERN PLAN
A9.0 SCALE: 1/8" = 1'-0"

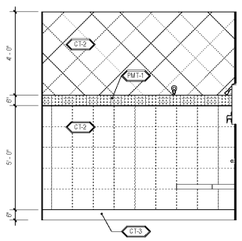

9 HEALTHCARE SHOWER, TYPICAL
A9.0 SCALE: 3/8" = 1'-0"

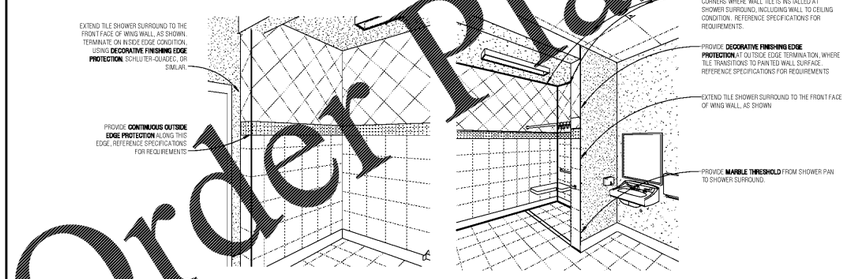

3 RESTROOM PERSPECTIVE
A9.0 SCALE:

2 RESTROOM PERSPECTIVE
A9.0 SCALE:

G FIN FLR - SHOWER TRANSITION
A9.0 SCALE: N.T.S.

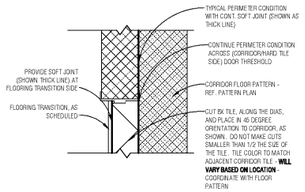

F FIN FLR DETAIL - DOOR CONDITION
A9.0 SCALE: 1" = 1'-0"

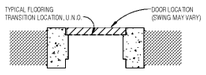

E TYPICAL FLOOR TRANSITION
A9.0 SCALE: 1" = 1'-0"

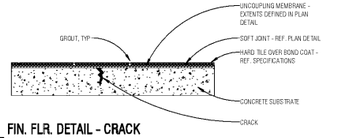

D FIN. FLR. DETAIL - CRACK ISOLATION
A9.0 SCALE: 1 1/2" = 1'-0"

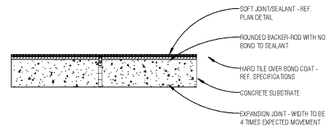

C FIN. FLR. DETAIL - EXPANSION JOINT
A9.0 SCALE: 1 1/2" = 1'-0"

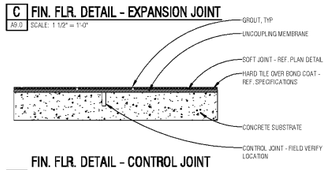

FIN. FLR. DETAIL - CONTROL JOINT
B BRIDGING
A9.0 SCALE: 1 1/2" = 1'-0"

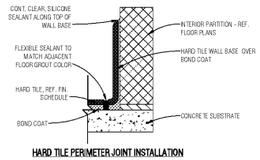

HARD TILE PERIMETER JOINT INSTALLATION

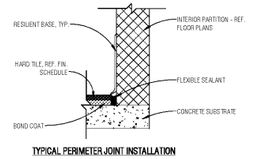

TYPICAL PERIMETER JOINT INSTALLATION

A CERAMIC TILE - PERIMETER CONDITION
A9.0 SCALE: 3" = 1'-0"

FLOOR TRANSITION SCHEDULE

FLOOR TYPE 1	BASE	FLOOR TYPE 2	BASE	BASE APP.	DESCRIPTION	SPECIFICATION
LVT	1/8"	CPT	1/8"	–	CARPET EDGE GUARD	09 65 13
LVT	1/8"	CT	1/2"	3/8"	ALUMINUM REDUCER, TYPE 1	09 30 13
LVT	1/8"	HSV	0.08"	1/16"	RESILIENT REDUCER STRIP	09 65 13
LVT	1/8"	S.DN. / FPT	–	1/8"	RESILIENT REDUCER STRIP	09 65 13
CT	1/2"	CPT	1/8"	3/8"	ALUMINUM REDUCER, TYPE 1	09 30 13
CT	1/2"	HSV	1/16"	7/16"	ALUMINUM REDUCER, TYPE 1	09 30 13
CT	1/2"	HSV	1/16"	7/16"	MARBLE THRESHOLD @ HEALTHCARE RR	09 30 13
CT	1/2"	CT	1/4"	–	MARBLE THRESHOLD	09 30 13

FLOOR PATTERN PLAN LEGEND

GENERAL NOTES

A. REFERENCE INTERIOR FINISH SCHEDULE SHEET, A7.0 FOR ADDITIONAL INFORMATION REGARDING FINISHES DEFINED ON THIS SHEET.

B. **PATTERN AND FINISH TRANSITIONS** TO OCCUR AT DOOR THRESHOLDS, UNLESS NOTED OTHERWISE. REFERENCE FLOOR TRANSITION SCHEDULE ON SHEET A7.0 FOR FINISH TRANSITION DESIGNATION.

C. **HARD TILE CUTS**: DO NOT CUT HARD TILE SMALLER THAN 5 INCHES FOR 8 INCH TILE AON 7 INCHES FOR 12 INCH TILE, UNLESS NOTED OTHERWISE. EXCEPTIONS TO THIS RULE CAN/MAY OCCUR ALONG PERIMETER INSTALLATIONS, WHERE SHOWN.

D. FLOORING CONTRACTOR SHALL MAKE EVERY ATTEMPT POSSIBLE AT MINIMIZING SMALL CUTS/TILE FRAGMENTS IN 45 DEGREE FLOOR PATTERNS. 45 DEGREE FLOOR PATTERNS SHOWN HAVE RECOMMENDED GRID LAYOUTS TO MINIMIZE SMALL TILE FRAGMENTS.

E. **UNCOUPLING MEMBRANE SHALL BE INSTALLED UNDER THIN-SET TILE INSTALLATIONS THROUGHOUT ALL LOCATIONS SCHEDULE TO RECEIVE FLOORING OF TYPE CT. PROVIDE SOFT-JOINT LOCATIONS (COORDINATED WITH STANDARD GRID PATTERN) AT/NEAR ALL CONTROL JOINTS, EXPANSION JOINTS AND WITHIN 2'-0" OF EVERY CROSS-CORRIDOR CONDITION.**

F. HARD TILE INSTALLATION REQUIREMENTS AT **PERIMETER CONDITIONS**: A/A9.0

G. HARD TILE INSTALLATION REQUIREMENTS OVER **CONTROL JOINTS (FIELD VERIFY):** B/A9.0

H. HARD TILE INSTALLATION REQUIREMENTS OVER **EXPANSION JOINTS (REF. PATTERN PLANS):** C/A9.0

I. HARD TILE INSTALLATION REQUIREMENTS OVER **CRACKS IN SUBSTRATE (FIELD VERIFY)**: D/A9.0

J. HARD TILE INSTALLATION REQUIREMENTS AT **DOOR THRESHOLDS (FIELD VERIFY):** E/A9.0

K. SOFT JOINTS/SEALANT IN HARD TILE SHALL MATCH ADJACENT GROUT COLOR.

L. **HARD TILE INSTALLATION IN THIN SET INSTALLATIONS (TYPICAL INSTALLATION):** SHALL BE HARD TILE OVER THIN-SET BOND COAT WITH LATICRETE 254 PLATINUM, ALL APPLICABLE DETAILS ABOVE SHALL APPLY, AS NEEDED OR WHERE NOTED.

M. **HARD TILE INSTALLATION IN AT AND AROUND SHOWER (TCNA B415-18):** PROVIDE CERAMIC TILE OVER EPOXY BOND COAT (ANSI A118.3) WITH CONTINUOUS WATERPROOF MEMBRANE (ANSI A118.10). WALL TILE TO BE INSTALLED OVER CEMENT BACKER BOARD (ANSI A118.9) ON METAL STUDS, USING EPOXY BOND ADHESIVE, AS NOTED ON FLOOR PLANS. FASTENERS MEETING ASTM F1066-08 SHALL BE USED TO SECURE CEMENT BOARD TO STUD FRAMING. PROVIDE STAINLESS STEEL COVE TRANSITION, **SCHLUTER-DILEX-AKE**, OR SIMILAR, AT ALL FLOOR TO WALL AND INSIDE CORNER CONDITIONS. REFERENCE DETAIL **G/A9.0**. PROVIDE SHOWER PAN MEMBRANE IN FLOOR CONDITION, IN SHOWER ALCOVE ONLY.

SYMBOL LEGEND

CT-XX — FLOOR FINISH/COLOR DESIGNATION

XX XX — ATYPICAL FLOORING TRANSITION LOCATION

NO.	DESCRIPTION	DATE

PAULDING COLLEGE & CAREER ACADEMY
4555 DALLAS ACWORTH HWY
DALLAS, GA 30132
(FACILITY CODE: 710.3952)

PAULDING COUNTY SCHOOLS

FLOOR PATTERNS AND CERAMIC TILE INSTALLATIONS

DATE 08/08/2018

PROJECT NO. 17129

A9.0

BKA Breaux & Associates ARCHITECTS
1550 Shiloh Road, Suite 200
Alpharetta, GA 30005 | (678) 585-4508

STATE OF GEORGIA
DOUGLAS P. BREAUX
CERTIFICATE NO. 018888
REGISTERED ARCHITECT
08/16/2018

8/15/2018 5:44:23 PM

Order Plans @ WWW.LDLine.com