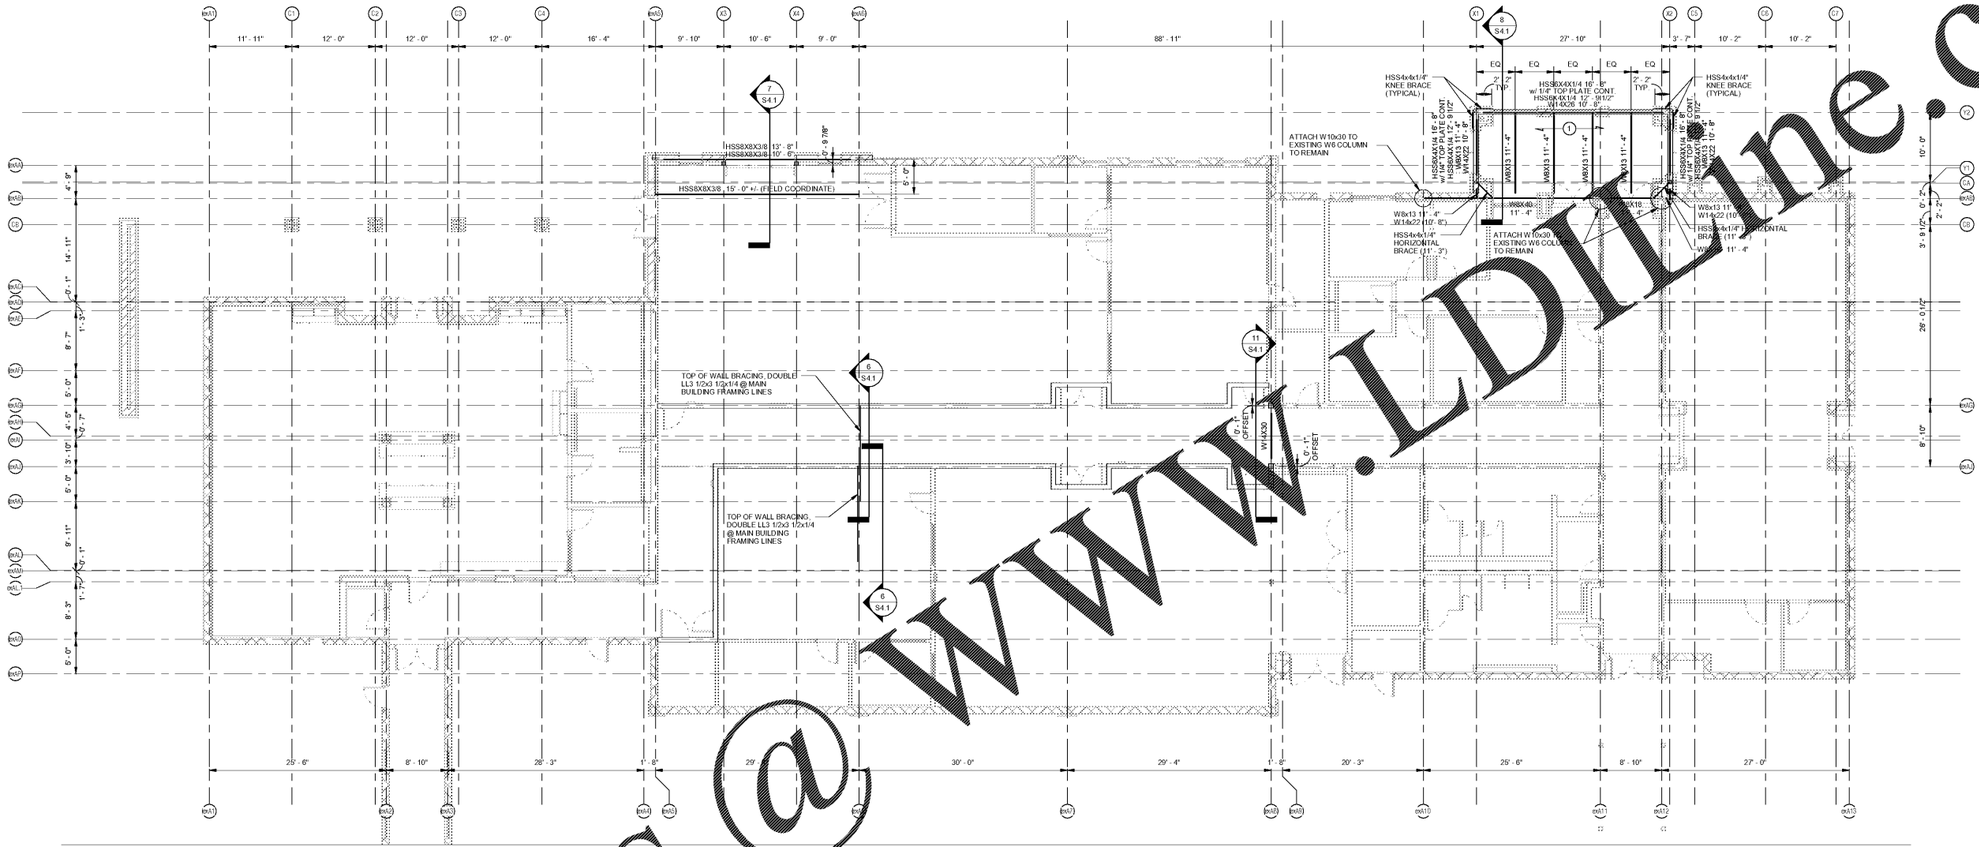

ROOF FRAMING NOTES:

1. ROOF TOP UNIT CURBS AND OTHER ROOF CURBS SHALL BEAR DIRECTLY ON STRUCTURAL STEEL FRAMING AS SHOWN - SEE 8/S4.2 & 11/S4.2.

4. COORDINATE ROOF OPENING LOCATIONS WITH ARCHITECTURAL FLOOR AND ROOF PLANS AND MECHANICAL DRAWINGS AND UNITS PROVIDED. PROVIDE ROOF FRAMES PER DETAIL 8/S4.2 AT ALL OPENINGS 12" OR GREATER IN DECK. CONTRACTOR SHALL VERIFY ALL OPENINGS REQUIRED FOR EQUIPMENT SUPPLIED PRIOR TO SUBMITTING SHOP DRAWINGS FOR STRUCTURAL STEEL.

8. ◄—①—► DENOTES 1 1/2" WIDE RIB ROOF DECK, TYPE B. DECK SHALL BE PAINTED AND HAVE THE FOLLOWING MINIMUM PROPERTIES:
- THICKNESS = .0295" (22 GA)
- F = 33 KSI
- I = 0.155 in /ft
- I = 0.183 in /ft
- S = 0.186 in /ft
- S = 0.192 in /ft

ATTACH ROOF DECK TO SUPPORTS WITH 5/8" PUDDLE WELDS IN 36/4 PATTERN WITH (4) SIDELAP FASTENERS PER SPAN.

9. ALL EXTERIOR WIDE FLANGE BEAMS SHALL HAVE 1/4" STIFFENER PLATES AT 6' - 0" O.C. MAX.

10. SEE GENERAL NOTES ON SHEET S0.1 FOR ROOF LOADS.

11. PROVIDE 8" DEEP BY BLOCK THICKNESS WIDE BOND BEAM REINFORCED w/ (1) - #5 BARS CONT. @ THE TOP COURSE OF ALL MASONRY WALLS.

Breaux & Associates
ARCHITECTS
1 Shiloh Road, Suite 200
Alpharetta, Georgia 30005 (678) 585-4568

GEORGIA REGISTERED PROFESSIONAL ENGINEER BRENDAN F. CROWLEY

Keystone Structural Engineering
Professional Consultants
P.O. Box 2564
Smyrna, GA 30081
(404) 483 0921

NO	DESCRIPTION	DATE

PAULDING COLLEGE & CAREER ACADEMY
4555 DALLAS ACWORTH HWY
DALLAS, GA 30132
(FACILITY CODE: 710-3502)

PAULDING COUNTY SCHOOLS

ROOF FRAMING PLAN

DATE 08/08/2018
PROJECT NO. 17129

S2.1

9/7/2018 4:39:18 PM

Order Plans @ WWW.LDLine.com