Order Plans @ WWW.LDILine.com

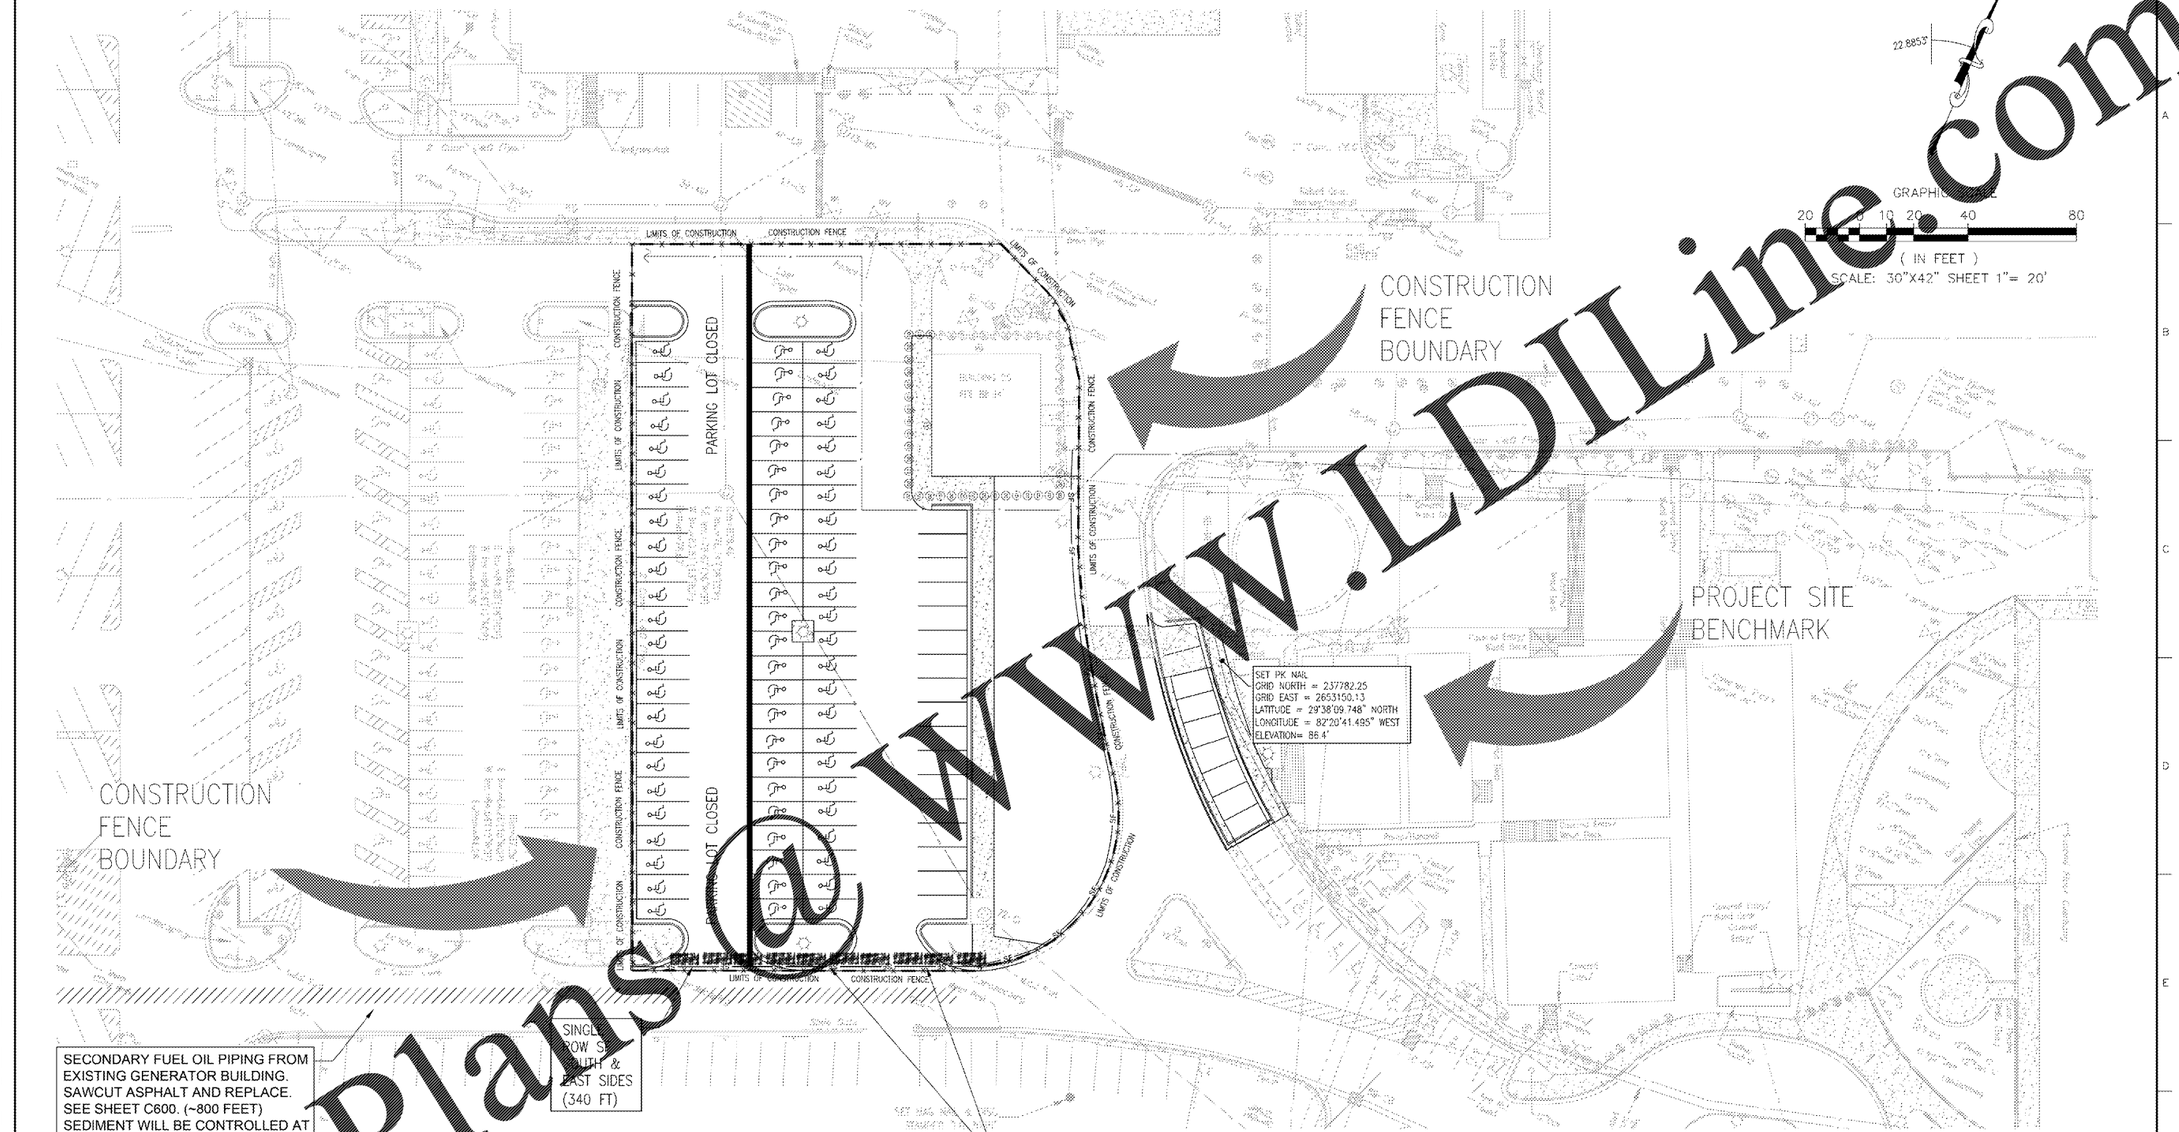

EROSION AND SEDIMENT CONTROL NOTES:

1. SILT BARRIERS SHALL BE INSTALLED AROUND SITE AS DETAILED PRIOR TO ANY CONSTRUCTION ACTIVITY.
2. CONTRACTOR SHALL MAINTAIN AND CONTINUE TO INSTALL SILT BARRIERS AS REQUIRED TO PROVIDE EROSION CONTROL.
3. ALL PRACTICAL AND NECESSARY EFFORTS SHALL BE TAKEN, DURING CONSTRUCTION TO CONTROL AND PREVENT EROSION AND TRANSPORT OF SEDIMENT TO SURFACE DRAINAGE, SURFACE WATER OR OFFSITE.
4. STABILIZATION MEASURES SHALL BE INITIATED AS SOON AS PRACTICABLE IN PORTIONS OF THE SITE WHERE CONSTRUCTION ACTIVITIES HAVE TEMPORARILY OR PERMANENTLY CEASED, BUT IN NO CASE MORE THAN 14 DAYS AFTER THE CONSTRUCTION ACTIVITY IN THAT PORTION OF THE SITE HAS TEMPORARILY OR PERMANENTLY CEASED, UNLESS ACTIVITY IN THAT PORTION OF THE SITE WILL RESUME WITHIN 21 DAYS.
5. ALL SEDIMENT CONTROL STRUCTURES SHALL BE INSPECTED AT LEAST ONCE EVERY SEVEN CALENDAR DAYS AND AFTER ANY STORM EVENT GREATER THAN 0.5 INCHES OF PRECIPITATION DURING ANY 24 HOUR PERIOD. ALL SEDIMENT CONTROL FEATURES SHALL BE MAINTAINED UNTIL FINAL STABILIZATION HAS BEEN OBTAINED.

FINAL DESIGN
APPROVED FOR CONSTRUCTION

Revisions:	Date

CONSULTANTS:

ENGINEER-OF-RECORD MICHAEL D. TOOTLE — FL P.E. NO. 67818
MICHAEL D. TOOTLE No. 67818 STATE OF FLORIDA PROFESSIONAL ENGINEER
FL PE 67818

ARCHITECT/ENGINEERS:

AKEA INC.
3603 NW 98th Street, Suite B
Gainesville, FL 32606
Phone: (352) 474-6124
Fax: (352) 553-4437
COA: FL #26693
AKEA Project No. 083-14

Drawing Title	SEDIMENT AND EROSION CONTROL PLAN
Approved: Project Director	
Project Title	REPLACE BOILERS - FCA D, ENERGY AT THE MALCOM RANDALL VAMC
Location	GAINESVILLE, FLORIDA
Date	MARCH 9, 2018
Checked	MDT
Drawn	JG
Project Number	573-14-600
Building Number	
Drawing Number	C110
	7 OF 127

Office of Construction and Facilities Management
Department of Veterans Affairs

VA FORM 08-6231