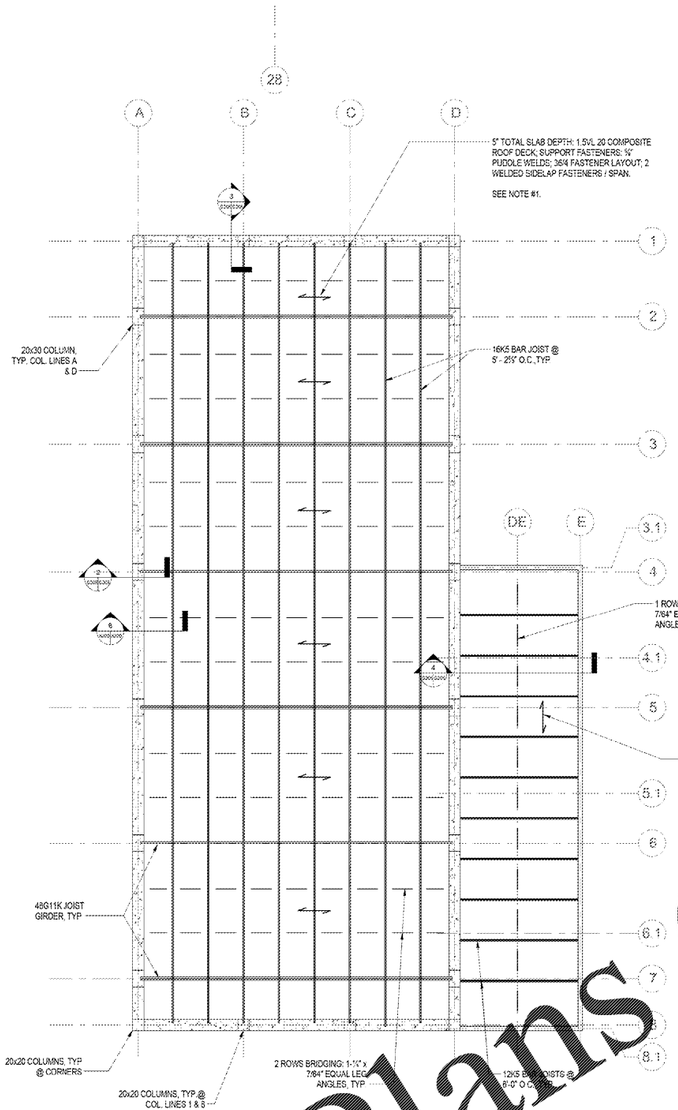

1 BOILER PLANT ROOF FRAMING PLAN
1/8" = 1'-0"

NOTE #1: ALL COMPOSITE ROOF DECKING SHALL BE REINFORCED WITH #4 BARS @ 8" O.C. EACH WAY. PROVIDE 1" COVER FROM TOP, TYP.

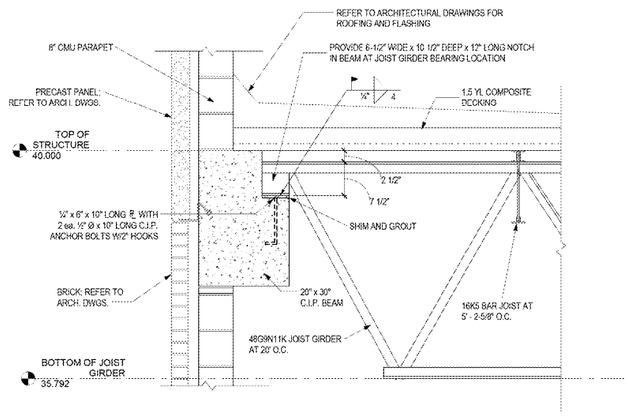

2 JOIST GIRDER TO CONCR. BEAM BEARING SECTION
1" = 1'-0"

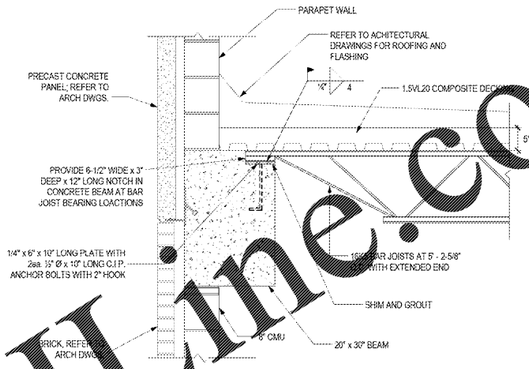

BAR JOIST TO CONCR. BEAM BEARING SECTION
1" = 1'-0"

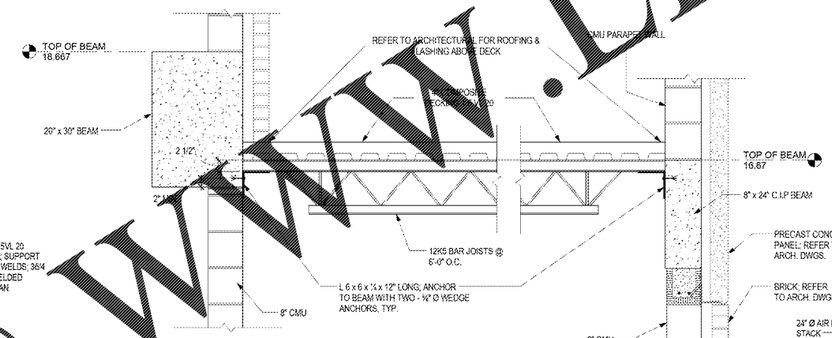

4 BAR JOIST BEARING SECTION @ OFFICE BLDG.
1" = 1'-0"

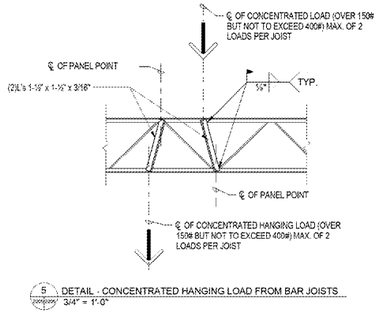

5 DETAIL - CONCENTRATED HANGING LOAD FROM BAR JOISTS
3/4" = 1'-0"

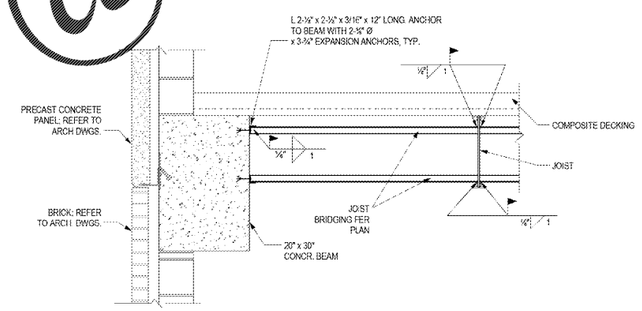

6 WALL BRIDGING SECTION
1" = 1'-0"

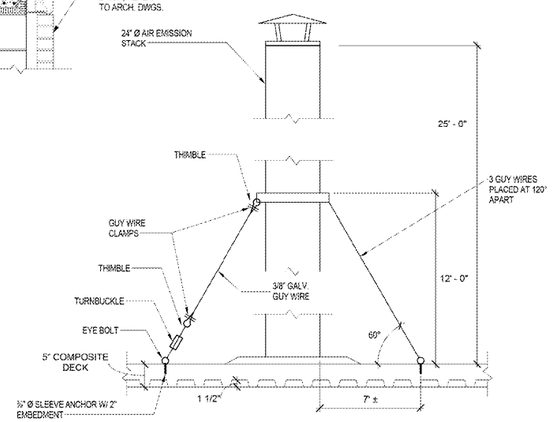

7 EMISSIONS STACK SUPPORT
1" = 1'-0"

FINAL DESIGN
APPROVED FOR CONSTRUCTION

Revisions:	Date

CONSULTANTS:

OWNER OF RECORD: RICHARD G. WHEELER — P.E. NO. 25364

ARCHITECT/ENGINEERS:

AKEA INC.
3803 NW 98th Street, Suite B
Gainesville, FL 32606
Phone: (352) 474-6124
Fax: (352) 553-4437
COA: FL #26663
AKEA Project No. 063-14

Drawing Title	ROOF FRAMING PLAN
Approved: Project Director	
Project Title	REPLACE BOILERS - FCA D, ENERGY AT THE MALCOM RANDALL VAMC
Location	GAINESVILLE, FLORIDA
Date	MARCH 9, 2018
Checked	RGW
Drawn	JG
Project Number	573-14-600
Building Number	
Drawing Number	S205
	24 OF 127

Office of Construction and Facilities Management
Department of Veterans Affairs

VA FORM 08-6231

WWW.LDILine.com
Order Plans @ W