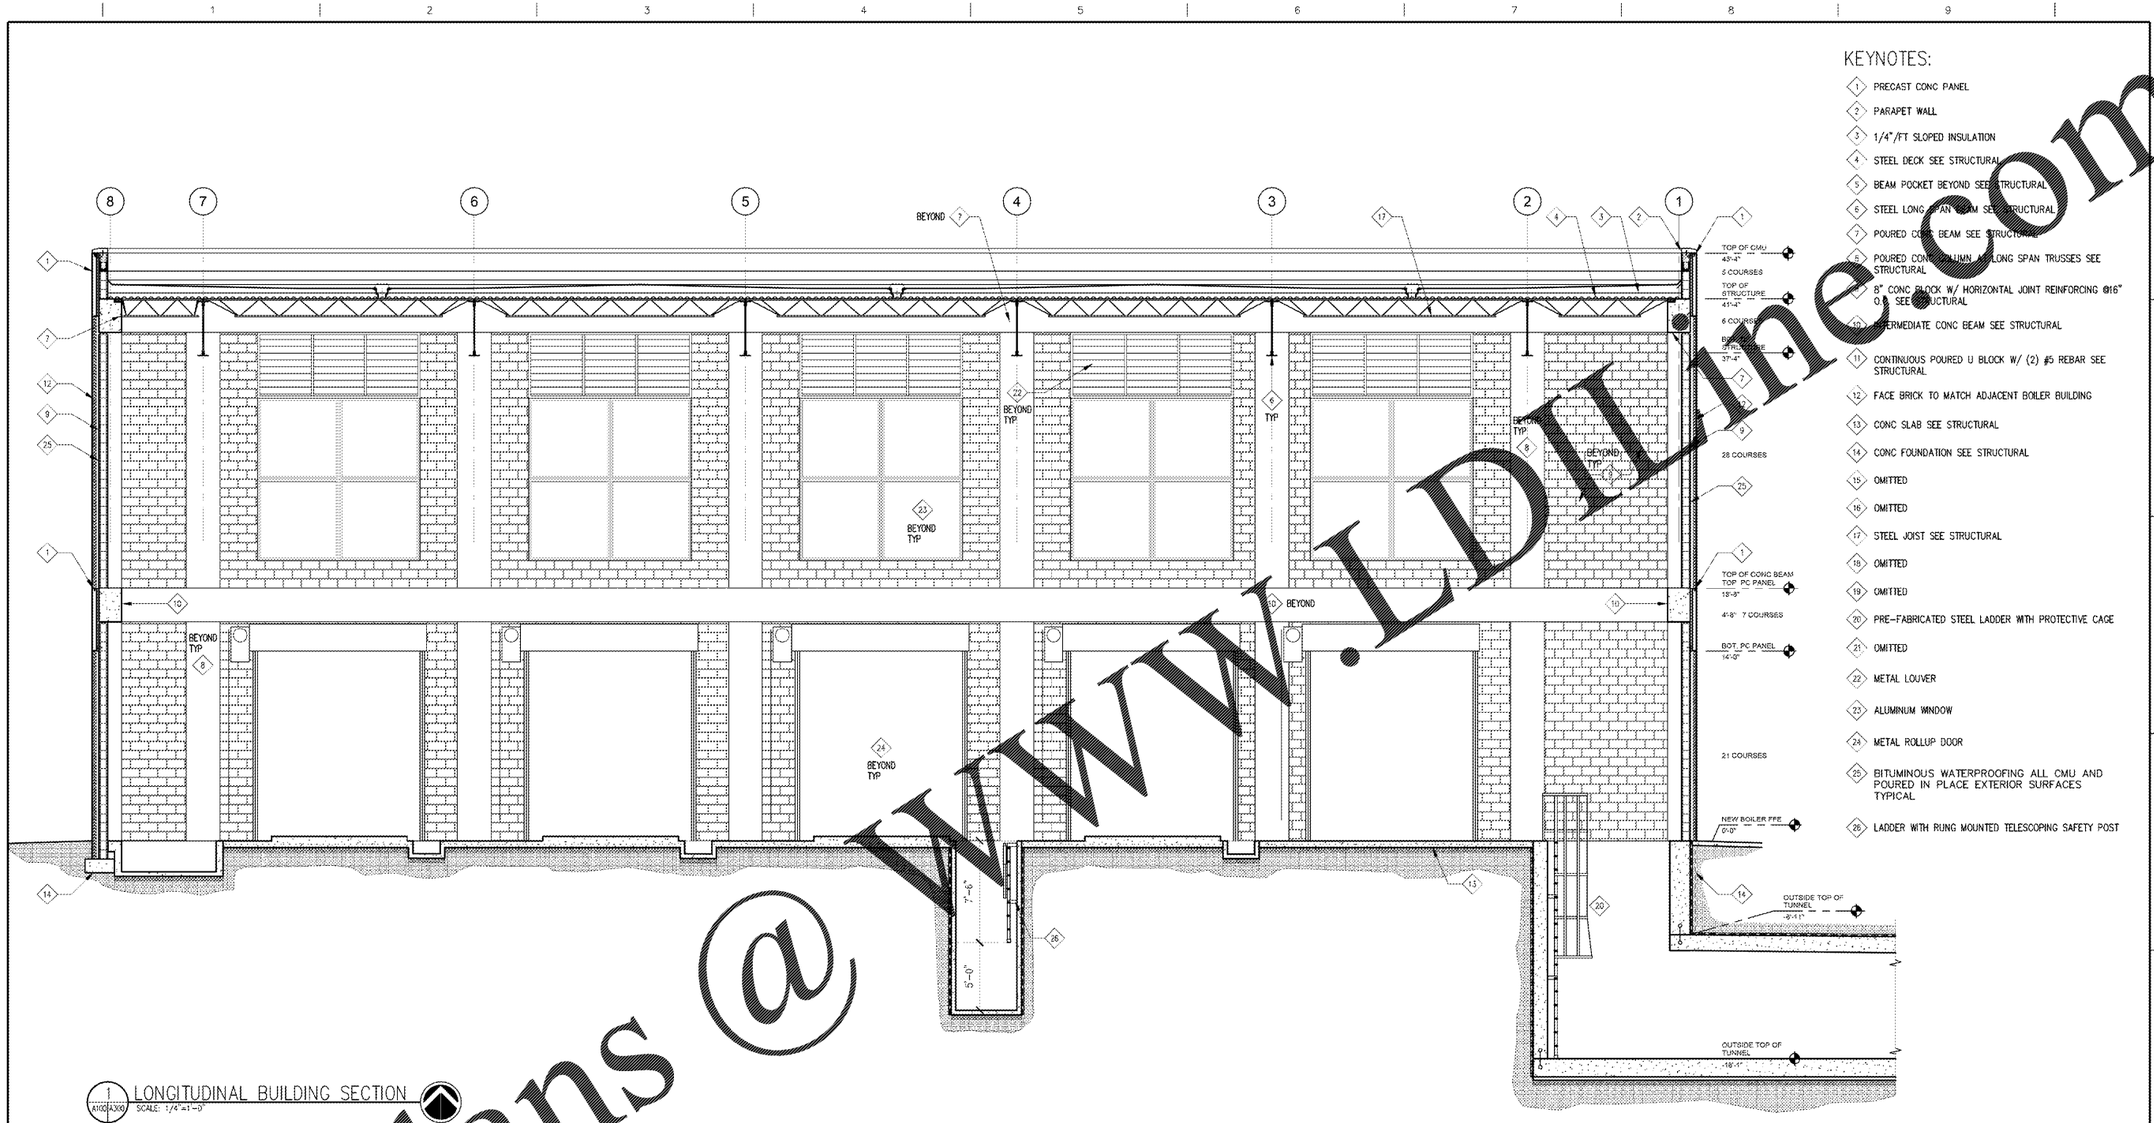

1 LONGITUDINAL BUILDING SECTION
A103/A3X0 SCALE: 1/4"=1'-0"

FINAL DESIGN
APPROVED FOR CONSTRUCTION

Revisions:	Date

CONSULTANTS:

ARCHITECT-OF-RECORD: THOMAS R. GYLLSTROM, FL REG. NO. AR0008098

ARCHITECT/ENGINEERS:

AKEA INC.
3803 NW 98th Street, Suite B
Gainesville, FL 32606
Phone: (352) 474-6124
Fax: (352) 553-4437
CDA: FL #26693
AKEA Project No. 083-14

Drawing Title: LONGITUDINAL BUILDING SECTION

Approved: Project Director

Project Title: REPLACE BOILERS - FCA D, ENERGY AT THE MALCOM RANDALL VAMC

Location: GAINESVILLE, FLORIDA

Date: MARCH 9, 2018 | Checked: THG | Drawn: JG

Project Number: 573-14-600

Building Number:

Drawing Number: A300

32 OF 127

Office of Construction and Facilities Management

Department of Veterans Affairs

VA FORM 08-6231

Order Plans @ WWW.LDInecom