Order Plans @ www.LDLine.com

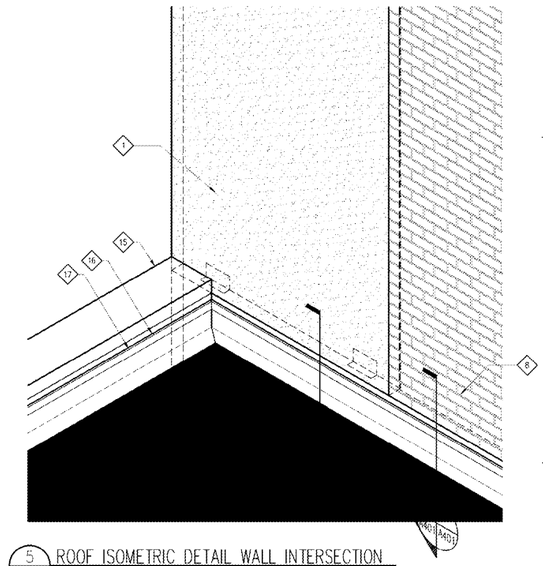

5 A102|A402 ROOF ISOMETRIC DETAIL WALL INTERSECTION
SCALE: 3/4"=1'-0"

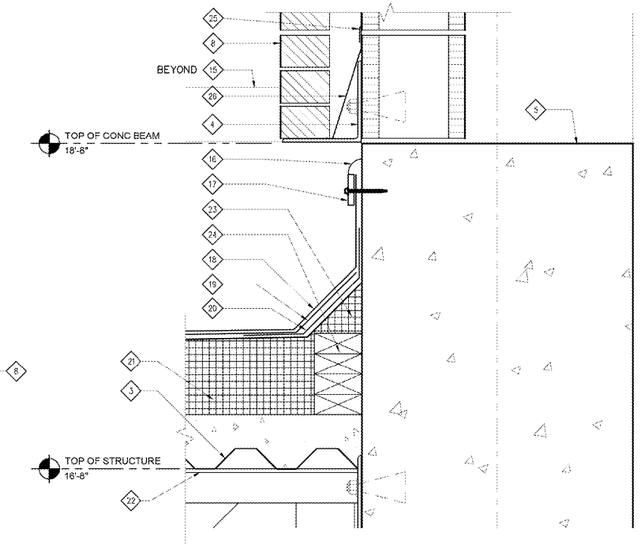

6 A102|A402 ROOF SECTION DETAIL
SCALE: 3"=1'-0"

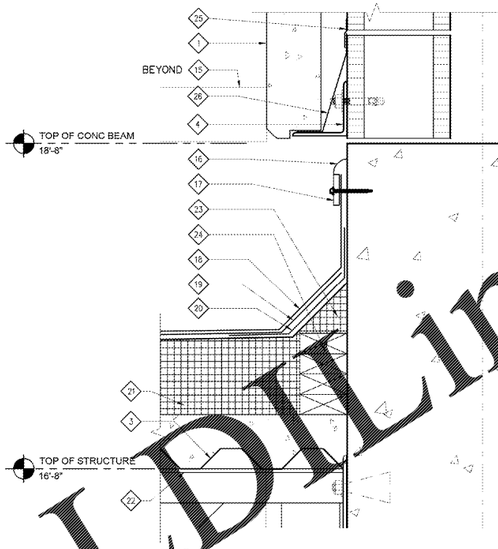

7 A402|A403 ROOF SECTION DETAIL
SCALE: 3"=1'-0"

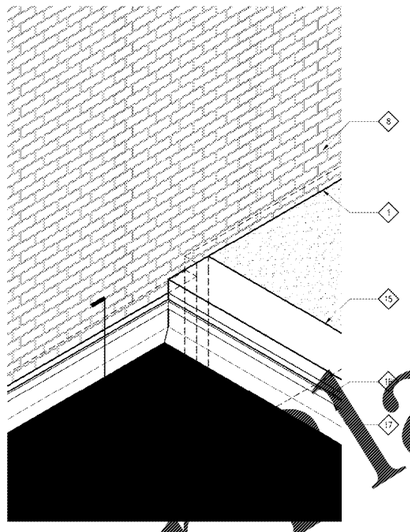

4 A102|A402 ROOF ISOMETRIC DETAIL WALL INTERSECTION
SCALE: 3/4"=1'-0"

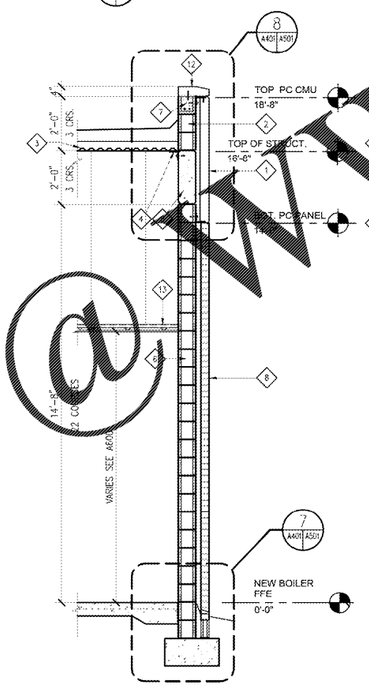

3 A200|A400 WALL SECTION
SCALE: 1/2"=1'-0"

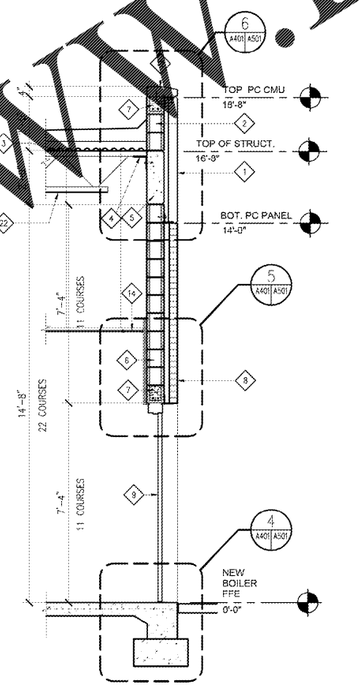

2 A700|A401 WALL SECTION
SCALE: 1/2"=1'-0"

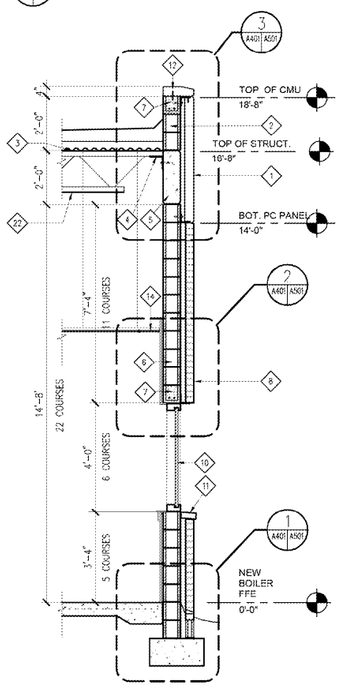

1 A200|A402 WALL SECTION
SCALE: 1/2"=1'-0"

GENERAL NOTES:

FOR ROOFING DETAILS, ROOF FLASHING AND TERMINATIONS SEE A102 AND A102.1

KEYNOTES:

1. PRECAST CONC PANEL
2. PARAPET WALL
3. STEEL DECK SEE STRUCTURAL
4. STEEL ANGLE PER PRECAST MANUFACTURER'S REGIESTERED ENGINEER
5. POURED CONC BEAM SEE STRUCTURAL
6. 8" CONC BLOCK W/ HORIZONTAL JOINT REINFORCING @16" O.C. SEE STRUCTURAL
7. CONTINUOUS POURED U BLOCK W/ (2) #5 REBAR SEE STRUCTURAL TYPICAL
8. FACE BRICK TO MATCH ADJACENT BOILER BUILDING
9. HOLLOW METAL DOOR AND FRAME SEE DOOR SCHEDULE FOR SIZE & DETAILS
10. ALUMINUM WINDOW SYSTEM W/ DBL. GLAZING
11. BRICK ROWLOCK BELOW ALL WINDOWS TYPICAL
12. PRECAST COPING TYPICAL ALL EXTERIOR WALLS SECURED WITH STAINLESS STEEL DOWELS @ 32" O.C.
13. 5/8" GYP BD ON 7/8" FURRING CHANNELS @ 16" O.C. ON 1 1/2" COLD ROLLED CHANNELS @ 48" O.C.
14. 2FT X 4FT ACOUSTICAL TILE CEILING
15. PRECAST COPING
16. EPDM COMPATIBLE SEALANT
17. TERMINATION BAR CONTINUOUS ANCHORS @ 24" O.C.
18. EPDM CAP SHEET
19. EPDM BASE SHEET
20. EPDM FLASHING STRIP
21. POLYISOCYANURATE BOARD, DEPTH VARIES W/ SLOPE
22. STEEL ROOF JOIST SEE STRUCTURAL
23. 4" CANT STRIP
24. TREATED WOOD NAILER, DEPTH AS REQD.
25. BITUMINOUS WATERPROOFING (TYP.)
26. PEEL & STICK FLASHING

FINAL DESIGN
APPROVED FOR CONSTRUCTION

Revisions:	Date

CONSULTANTS:

ARCHITECT-OF-RECORD: THOMAS H. GYLSTROM FL. REG. NO. AR0008998

ARCHITECT/ENGINEERS:

AKEA INC.
3803 NW 98th Street, Suite B
Gainesville, FL 32606
Phone: (352) 474-6124
Fax: (352) 563-4437
CBA: FL #26693
AKEA Project No. 083-14

Drawing Title	WALL SECTIONS
Approved: Project Director	
Project Title	REPLACE BOILERS - FCA D, ENERGY AT THE MALCOM RANDALL VAMC
Location	GAINESVILLE, FLORIDA
Date	MARCH 9, 2018
Checked	THG
Drawn	JG
Project Number	573-14-600
Building Number	
Drawing Number	A401
	35 OF 127

Office of Construction and Facilities Management
Department of Veterans Affairs

VA FORM 08-6231