Order Plans @ WWW.LDLine.com

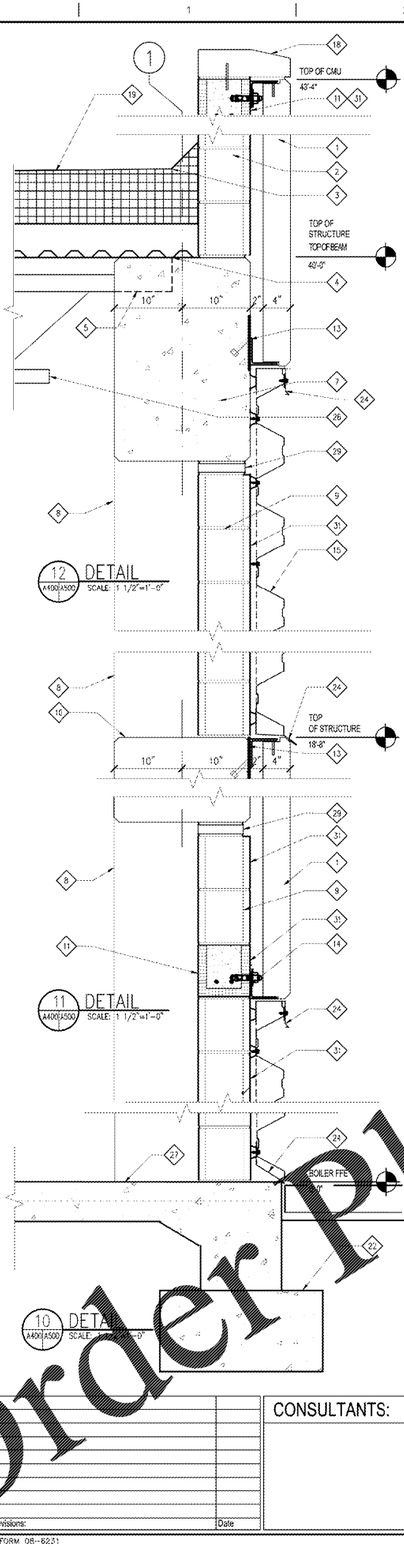

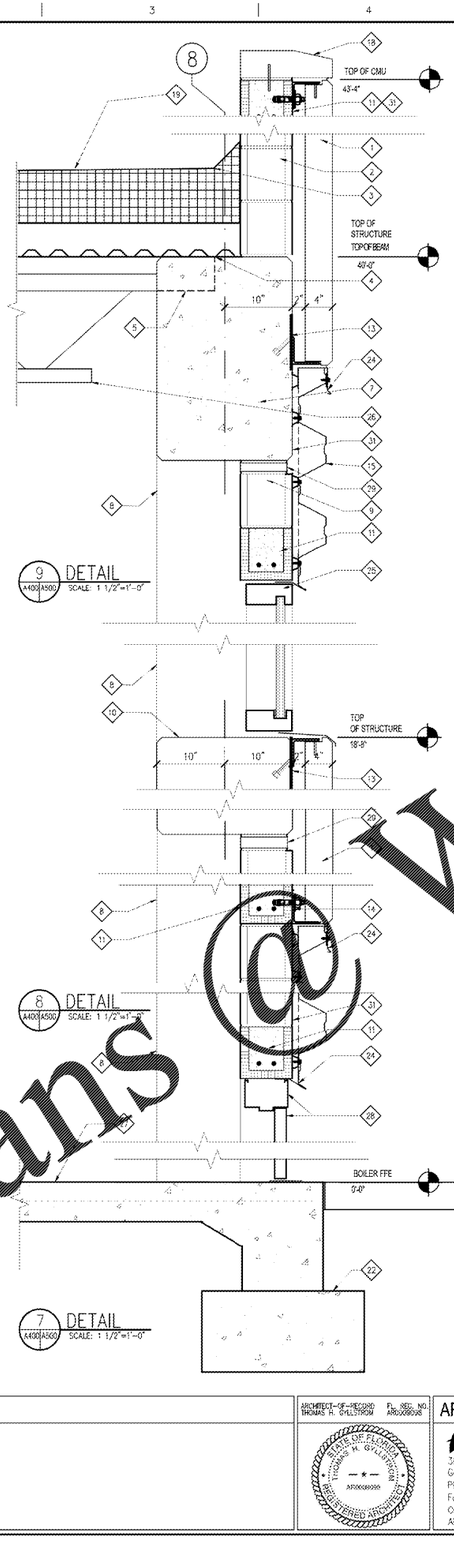

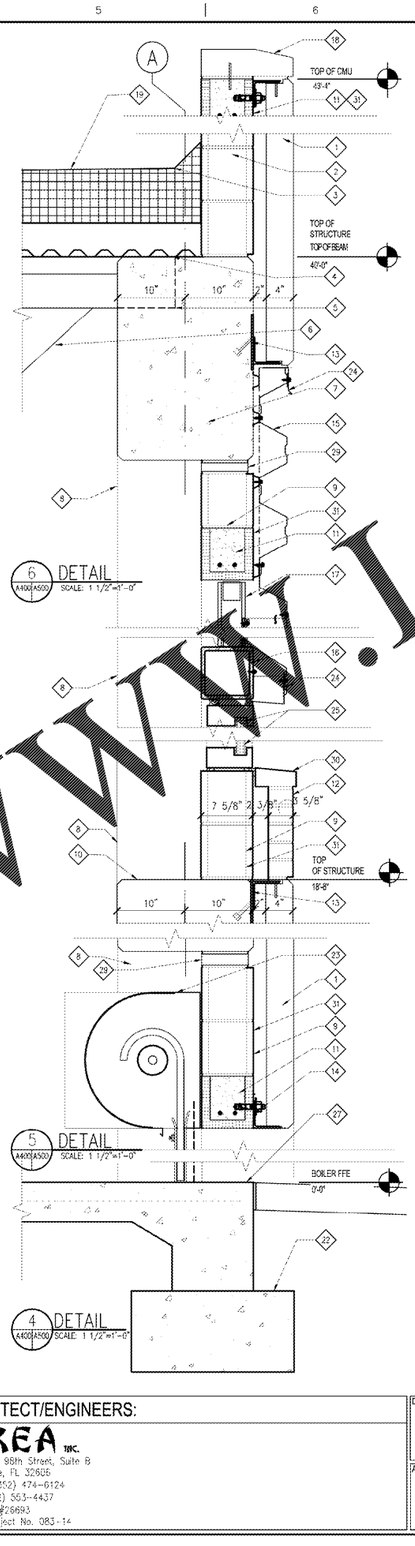

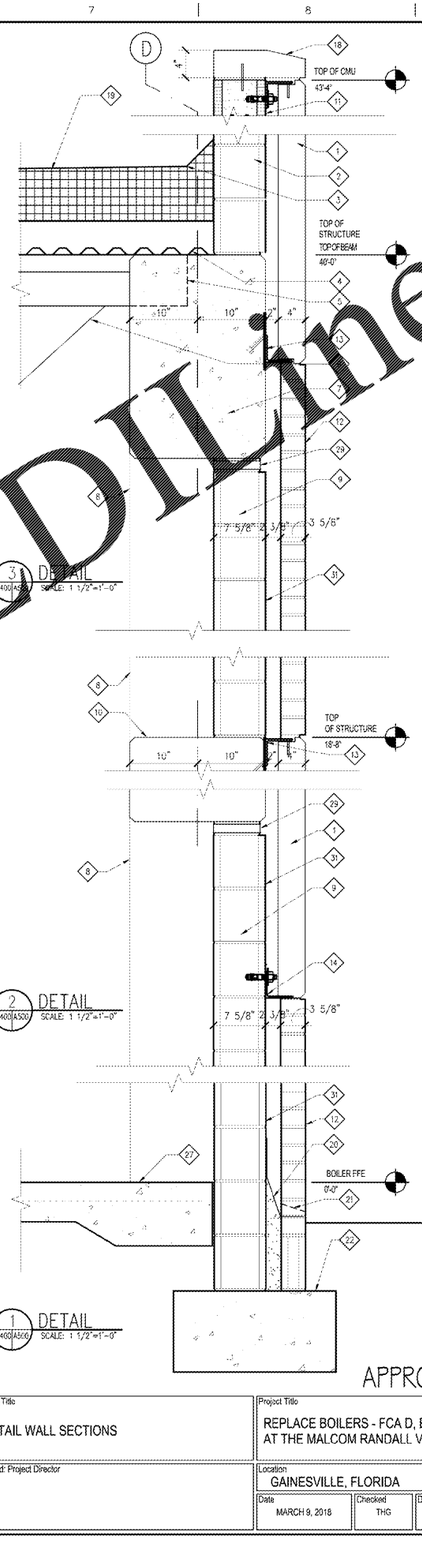

GENERAL NOTES:

FOR ROOFING DETAILS, ROOF FLASHING AND TERMINATIONS SEE A102 AND A102.1

KEYNOTES:

1. 4" PRECAST CONC PANEL
2. NOM. 8" CMU PARAPET WALL
3. 1/4"/FT SLOPED INSULATION
4. STEEL DECK–SEE STRUCTURAL
5. BEAM POCKET BEYOND–SEE STRUCTURAL
6. STEEL LONG SPAN BEAM–SEE STRUCTURAL
7. POURED CONC BEAM–SEE STRUCTURAL
8. POURED CONC COLUMNS AT LONG SPAN TRUSSES–SEE STRUCTURAL
9. 8" CONC BLOCK W/ HORIZONTAL JOINT REINFORCING @16" O.C.–SEE STRUCTURAL
10. INTERMEDIATE CONC BEAM–SEE STRUCTURAL
11. CONTINUOUS POURED U BLOCK–SEE STRUCTURAL
12. FACE BRICK TO MATCH ADJACENT BOILER BUILDING
13. S.S PRECAST CONCRETE PANEL SUPPORT W/ EMBED IN CONCRETE BEAM–SEE PRECAST SHOP DRAWINGS
14. PRECAST SUPPORT SECURED TO CMU–SEE PRECAST SHOP DRAWINGS
15. INTEGRAL PANEL LOUVER SYSTEM – CENTRIA PROFILE SUPERRIB OR EQUAL
16. 8"X8" STEEL TUBE TO RECEIVE LOUVER SILL & STOREFRONT HEAD
17. STEEL CHANNELS TO SUPPORT LOUVER SYSTEM–SEE LOUVER SYSTEM SHOP DWGS
18. PRECAST CONCRETE COFING TYPICALL ALL PARAPETS, AFFIXED W/ STL. DOWELS INTO TOP BLOCK OF CMU–PRECAST SHOP DWGS
19. EPDM ROOFING MEMBRANE SEE A102 & A102.1
20. THROUGH WALL FLASHING (CONTINUOUS), W/ MOLDED INSIDE AND OUTSIDE CORNERS
21. WEEPS W/ ALUMINUM INSERTS @ 32" O.C TYPICAL FOR ALL BRICK MASONRY VENEER
22. SEE STRUCTURAL FOR ALL FOOTING SIZES, DEPTHS AND REINFORCEMENT
23. OVERHEAD COILING DOOR AND HOOD
24. PANEL/LOUVER CLOSURE TRIM
25. 6 3/4" DEEP ALUMINUM WINDOW WITH INSULATED CLEAR GLAZING
26. STEEL BAR–JOIST – SEE STRUCTURAL
27. CONC. FLOOR SLAB–SEE STRUCTURAL
28. H.M. DOOR AND FRAME–SEE A600
29. CUT BRICK FILLER
30. BRICK ROWLOCK TYPICAL FOR ALL EXTERIOR WINDOWS
31. BITUMINOUS WATERPROOFING ALL CMU AND POURED IN PLACE EXTERIOR SURFACES TYPICAL

FINAL DESIGN
APPROVED FOR CONSTRUCTION

Revisions:	Date

CONSULTANTS:

ARCHITECT–OF–RECORD FL. REG. NO.
THOMAS H. GYLLSTROM AR0008008

STATE OF FLORIDA THOMAS H. GYLLSTROM REGISTERED ARCHITECT AR0008008

ARCHITECT/ENGINEERS:

AKEA INC.
3800 NW 98th Street, Suite B
Gainesville, FL 32606
Phone: (352) 474-6124
Fax: (352) 563-4437
CBA: FL #26693
AKEA Project No. 083-14

Drawing Title: DETAIL WALL SECTIONS

Approved: Project Director

Project Title: REPLACE BOILERS - FCA D, ENERGY AT THE MALCOM RANDALL VAMC

Location: GAINESVILLE, FLORIDA

Date: MARCH 9, 2018 | Checked: THG | Drawn: JG

Project Number: 573-14-600

Building Number:

Drawing Number: A500

37 OF 127

Office of Construction and Facilities Management

Department of Veterans Affairs

VA FORM 08-6231