Order Plans @ WWW.LDLine.com

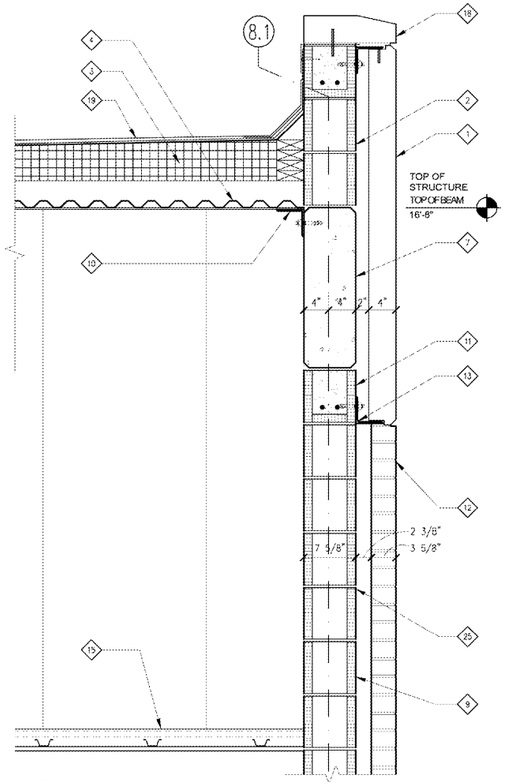

8 DETAIL
A401 A501 SCALE: 1 1/2"=1'-0"

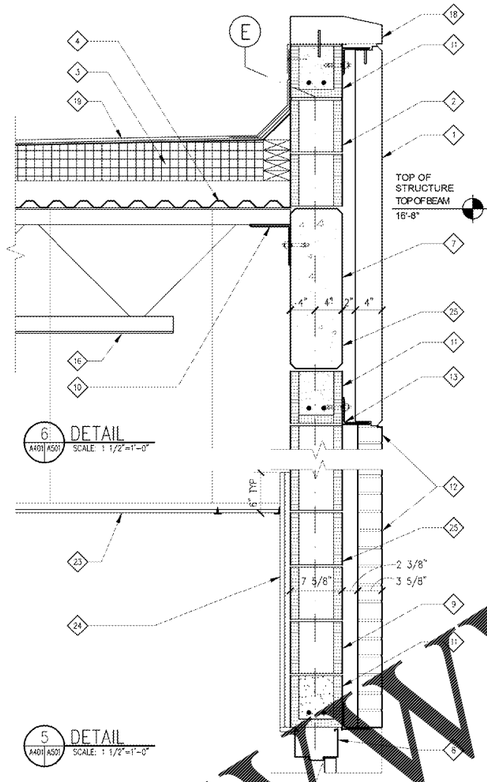

6 DETAIL
A401 A501 SCALE: 1 1/2"=1'-0"

5 DETAIL
A401 A501 SCALE: 1 1/2"=1'-0"

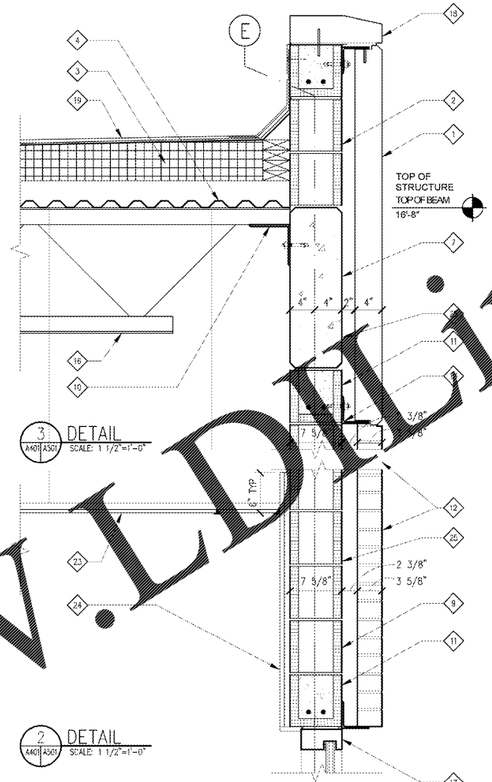

3 DETAIL
A401 A501 SCALE: 1 1/2"=1'-0"

2 DETAIL
A401 A501 SCALE: 1 1/2"=1'-0"

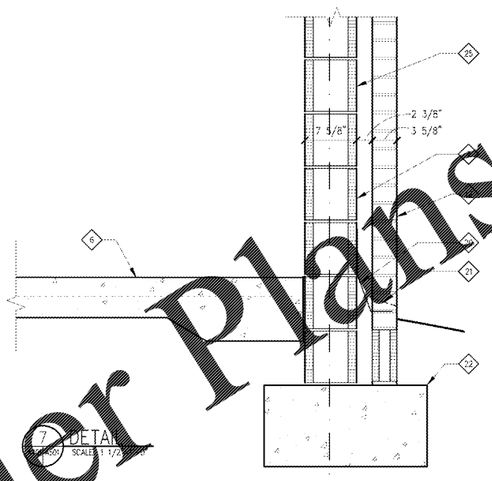

7 DETAIL
A401 A501 SCALE: 1 1/2"=1'-0"

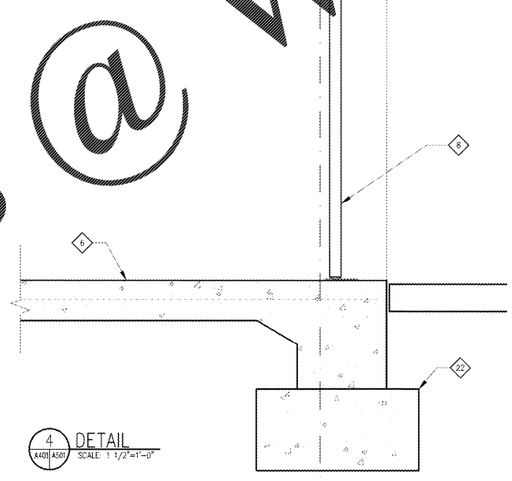

4 DETAIL
A401 A501 SCALE: 1 1/2"=1'-0"

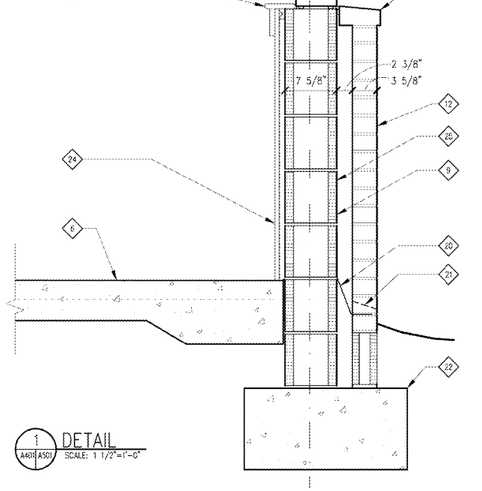

1 DETAIL
A401 A501 SCALE: 1 1/2"=1'-0"

GENERAL NOTES:

FOR ROOFING DETAILS, ROOF FLASHING AND TERMINATIONS SEE A102 AND A102.1

KEYNOTES:

1. 4" PRECAST CONC PANEL
2. NOM. 8" CMU PARAPET WALL
3. 1/4"/FT SLOPED INSULATION
4. STEEL DECK–SEE STRUCTURAL
5. BRICK ROWLOCK TYPICAL FOR ALL EXTERIOR WINDOWS
6. CONC FLOOR SLAB–SEE STRUCTURAL
7. POURED CONC BEAM–SEE STRUCTURAL
8. H.M. DOOR AND FRAME–SEE A600
9. 8" CONC BLOCK W/ HORIZONTAL JOINT REINFORCING @16" O.C.–SEE STRUCTURAL
10. STEEL ANGLE SEE STRUCTURAL
11. CONTINUOUS POURED U BLOCK–SEE STRUCTURAL
12. FACE BRICK TO MATCH ADJACENT BOILER BUILDING
13. S.S PRECAST CONCRETE PANEL SUPPORT W/ EMBED IN CONCRETE BEAM–SEE PRECAST SHOP DRAWINGS
14. PRECAST SUPPORT SECURED TO CMU–SEE PRECAST SHOP DRAWINGS
15. 5/8" GYP BD ON 7/8" FURRING CHANNELS @ 16" O.C. ON 1 1/2" COLD ROLLED CHANNELS @ 48" O.C.
16. STEEL BAR–JOIST – SEE STRUCTURAL
17. 6 3/4" DEEP ALUMINUM STOREFRONT WITH INSULATED CLEAR GLAZING
18. PRECAST CONCRETE COPING TYPICAL ALL PARAPETS, AFFIXED W/ STL. DOWELS INTO TOP BLOCK OF CMU–SEE PRECAST SHOP DWGS
19. EPDM ROOFING MEMBRANE SEE A102 & A102.1
20. THROUGH WALL FLASHING (CONTINUOUS), W/ MOLDED INSIDE AND OUTSIDE CORNERS
21. WEEPS W/ ALUMINUM INSERTS @ 32" O.C TYPICAL FOR ALL BRICK MASONRY VENEER
22. SEE STRUCTURAL FOR ALL FOOTING SIZES, DEPTHS AND REINFORCEMENT
23. 2FT X 4FT ACOUSTICAL TILE CEILING
24. 5/8" GYP BD ON 7/8" FURRING CHANNELS @ 24" O.C. SEE ROOM FINISH SCHEDULE ON A601
25. BITUMINOUS WATERPROOFING ALL CMU AND POURED IN PLACE EXTERIOR SURFACES TYPICAL
26. SOLID SURFACE WINDOW STOOL WITH SOLID SURFACE APRON, RETURN AT END 1" BEYOND OPENING
27. BRICK ROWLOCK TYPICAL FOR ALL EXTERIOR WINDOWS

FINAL DESIGN
APPROVED FOR CONSTRUCTION

Revisions:	Date

CONSULTANTS:

ARCHITECT-OF-RECORD: THOMAS H. GALLSTROM FL. REG. NO. AR0008098

STATE OF FLORIDA · THOMAS H. GALLSTROM · REGISTERED ARCHITECT · AR0008098

ARCHITECT/ENGINEERS:

AKEA INC.
3803 NW 98th Street, Suite B
Gainesville, FL 32606
Phone: (352) 474-6124
Fax: (352) 563-4437
CBA: FL #26693
AKEA Project No. 083-14

Drawing Title	DETAIL WALL SECTIONS
Approved: Project Director	
Project Title	REPLACE BOILERS - FCA D, ENERGY AT THE MALCOM RANDALL VAMC
Location	GAINESVILLE, FLORIDA
Date	MARCH 9, 2018
Checked	THG
Drawn	JG
Project Number	573-14-600
Building Number	
Drawing Number	A501
	38 OF 127

Office of Construction and Facilities Management
Department of Veterans Affairs

VA FORM 08-6231