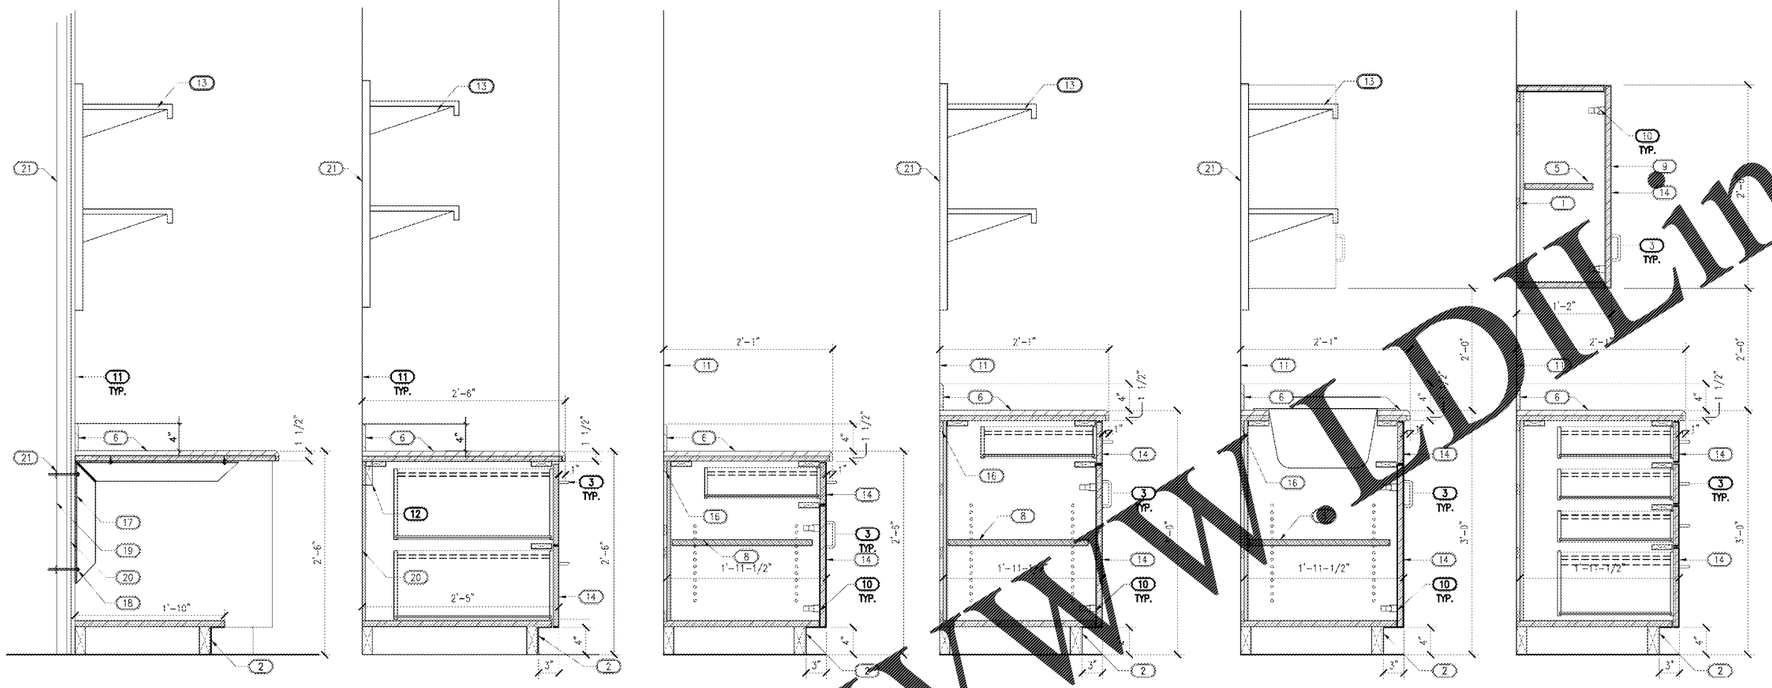

1 DETAIL
A402/A505 SCALE: 1 1/2"=1'-0"

2 DETAIL
A402/A505 SCALE: 1 1/2"=1'-0"

3 DETAIL
A402/A505 SCALE: 1 1/2"=1'-0"

4 DETAIL
A402/A505 SCALE: 1 1/2"=1'-0"

5 DETAIL
A402/A505 SCALE: 1 1/2"=1'-0"

6 DETAIL
A402/A505 SCALE: 1 1/2"=1'-0"

KEYNOTES (THIS SHEET ONLY)

1. 1X2 NAILERS
2. RESILIENT BASE AND ROOM FINISH SCHEDULE
3. 4" WIRE PULLS, US32D.
4. 2X WOOD BLOCKING.
5. 3/4" CLEAR BIRCH PLYWOOD SHELF, CLEATED @ MIDPOINT OF CABINET, LACQUER FINISH
6. 3/4" PLASTIC LAM. BACKSPLASH & COUNTERTOP ON 3/4" EXT. GRADE PLYWOOD.
7. OMIT
8. 3/4" CLEAR BIRCH PLYWOOD SHELVES ON ADJUSTABLE SHELF PINS. LACQUER FINISH
9. P-LAM ON 3/4" PLYWD. WALL HUNG CABINET. CABINET INTERIORS TO BE CLEAR BIRCH, LACQUER FINISH.
10. CONCEALED HINGES.
11. SEE FINISH SCHEDULE FOR WALL FINISH.
12. CONT 2X4 LEDGER.
13. PLASTIC LAM. ON 3/4" PLYWD. SHELVES ON WALL MTD. SHELF STANDARDS.(TYP.) INSTALL WOOD GROUNDS IN PARTITION TO SUPPORT ALL STANDARDS (TYPICAL)
14. PLASTIC LAM. CABINET DOORS AND DRAWER FRONTS. SEE ELEVATIONS. CABINET INTERIORS TO BE CLEAR BIRCH, LACQUER FINISH. (TYP.)
15. OMIT
16. 1X4 CONTINUOUS NAILER
17. RAKKS EH1824 COUNTERTOP SUPPORT BRACKET OR EQUAL CLEAR ANODIZED FINISH
18. 1/4 x 20 DUTY TOGGLE BOLTS WITH WASHER MINIMUM 4 PER BRACKET
19. CONTINUOUS 2x6 BLOCKING FROM TOP TO BOTTOM TRACK
20. REFER TO SHEET A101 FOR PARTITION TYPE
21. PROVIDE WOOD GROUNDS SECURED TO WALL TO FACILITATE ATTACHMENT OF BRACKETS & STANDARDS

Order Plans @ WWW.DLine.com

FINAL DESIGN
APPROVED FOR CONSTRUCTION

Revisions:	Date

CONSULTANTS:

ARCHITECT-OF-RECORD: THOMAS R. GYELLSTROM — FL REG. NO. AR0008008

STATE OF FLORIDA · THOMAS R. GYELLSTROM · AR0008008 · REGISTERED ARCHITECT

ARCHITECT/ENGINEERS:

AKEA INC.
3803 NW 98th Street, Suite B
Gainesville, FL 32606
Phone: (352) 474-6124
Fax: (352) 363-4437
ODA: FL #26693
AKEA Project No. 083-14

Drawing Title: CABINET SECTION / DETAILS

Approved: Project Director

Project Title: REPLACE BOILERS - FCA D, ENERGY AT THE MALCOM RANDALL VAMC

Location: GAINESVILLE, FLORIDA

Date: MARCH 9, 2018 | Checked: THG | Drawn: JG

Project Number: 573-14-600

Building Number:

Drawing Number: A505
45 OF 127

Office of Construction and Facilities Management
Department of Veterans Affairs

VA FORM 08-8231