DocuSign Envelope ID: E7A75E4A-AD15-4C09-8FF4-B58BE2B2F1EA
26C2661660C7A

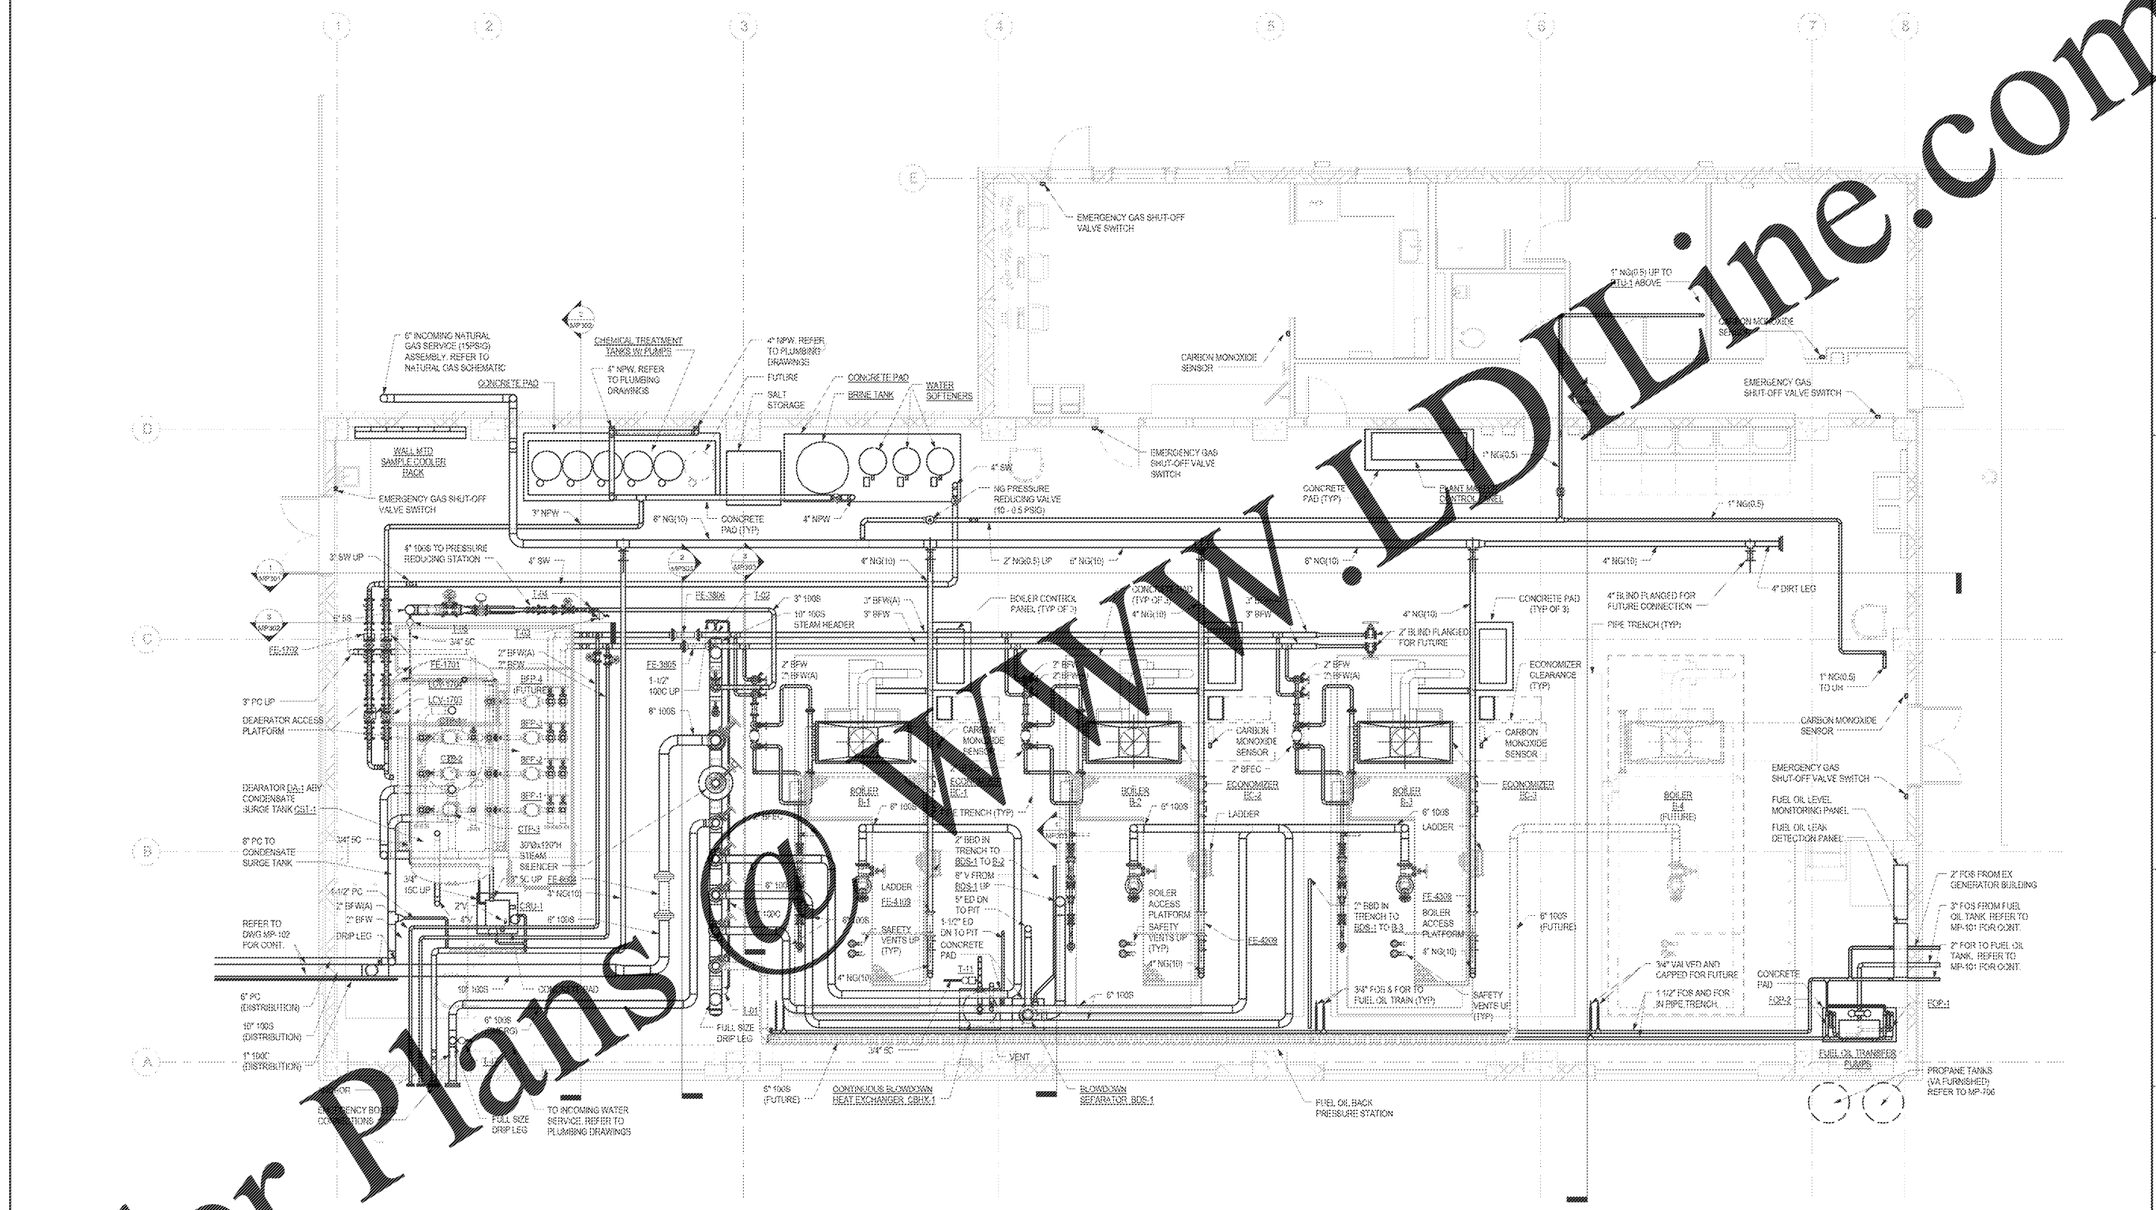

BOILER PLANT - GROUNDFLOOR - MECHANICAL (R)

1/4" = 1'-0"

FINAL DESIGN
APPROVED FOR CONSTRUCTION

Order Plans @ WWW.LDLine.com

Revisions:	Date

CONSULTANTS:

Affiliated Engineers
Affiliated Engineers, Inc.
Tioga Town Center
12521 SW 1st Road Ste 205
Gainesville, Florida 32608
Tel 352.376.6500 Fax 352.375.3479
CA-8140

Jack S. Noble, State of Florida, Professional Engineer, License No. 42628.
This item has been electronically signed and sealed by Jack S. Noble, PE. On 3/9/18 using a Digital Signature.
Printed copies of this document are not considered signed and sealed and the signature must be verified on any electronic copies.

ARCHITECT/ENGINEERS:

AKEA INC
3800 NW 98th Street, Suite B
Gainesville, FL 32606
Phone: (352) 474-8124
Fax: (352) 563-4437
Cert. FL #26460
AKEA Project No. 083-14

Drawing Title	BOILER PLANT - GROUNDFLOOR - MECHANICAL
Approved: Project Director	
Project Title	REPLACE BOILERS - FCA D, ENERGY AT THE MALCOM RANDALL VAMC
Location	GAINESVILLE, FLORIDA
Date	MARCH 9, 2018
Checked	JSN
Drawn	RWD
Project Number	573-14-600
Building Number	
Drawing Number	MP111
	66 OF 127

Office of Construction and Facilities Management