DocuSign Envelope ID: E7AE9EAA-AD1A-4C09-8FF4-B5B8E1B8F9EA
26C2661680C27

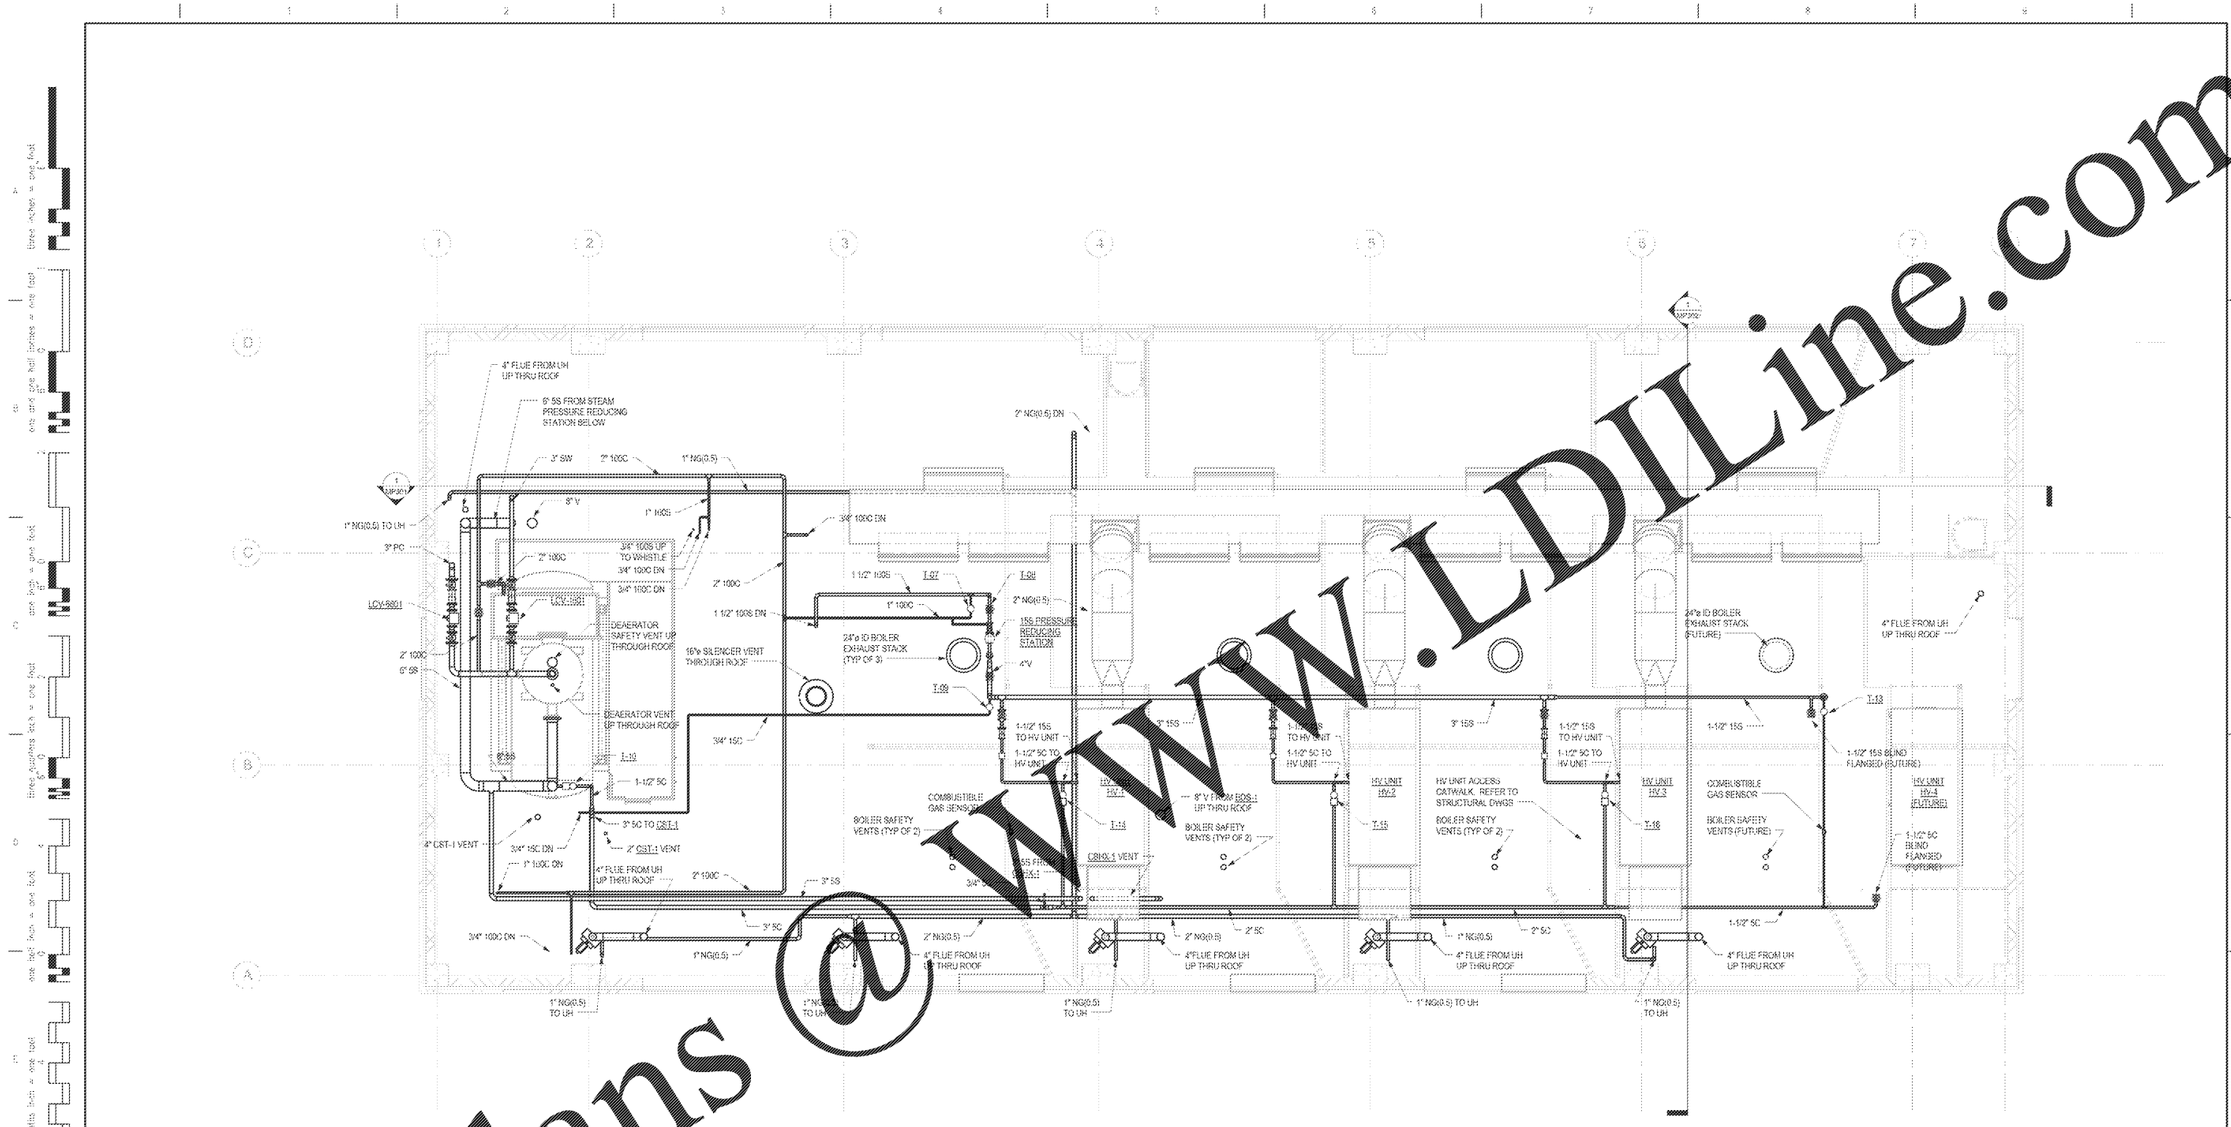

BOILER PLANT - UPPLER LEVEL - MECHANICAL
1/4" = 1'-0"

Order Plans @ WWW.LDILine.com

FINAL DESIGN
APPROVED FOR CONSTRUCTION

Revisions	Date

CONSULTANTS:

AEI Affiliated Engineers

Affiliated Engineers SE, Inc.
Tioga Town Center
12821 SW 1st Road Ste 209
Gainesville, Florida 32669
Tel 352.376.6900 Fax 352.375.3479
CA 8140

Jack S. Nolte, State of Florida, Professional Engineer, license No. 49936.

This item has been electronically signed and sealed by Jack S Nolte, PE on 07/02/18 using a Digital Signature.

Printed copies of this document are not considered signed and sealed and the signature must be verified on any electronic copies.

ARCHITECT/ENGINEERS:

AKEA INC
1800 NW 69th Street, Suite B
Gainesville, FL 32605
Phone: (352) 474-8124
Fax: (352) 563-8437
CBE FL #26489
AKEA Project No. 083-14

Drawing Title	BOILER PLANT - UPPLER LEVEL - MECHANICAL
Approved: Project Director	
Project Title	REPLACE BOILERS - FCA D, ENERGY AT THE MALCOM RANDALL VAMC
Location	GAINESVILLE, FLORIDA
Date	MARCH 9, 2018
Checked	JSN
Drawn	RWD
Project Number	573-14-600
Building Number	
Drawing Number	MP121
	67 OF 127

Office of Construction and Facilities Management