DocuSign Envelope ID: E7AF9E4A-AD15-4E09-8FF4-B5BBE2B2F0FA
26C2661660C7A

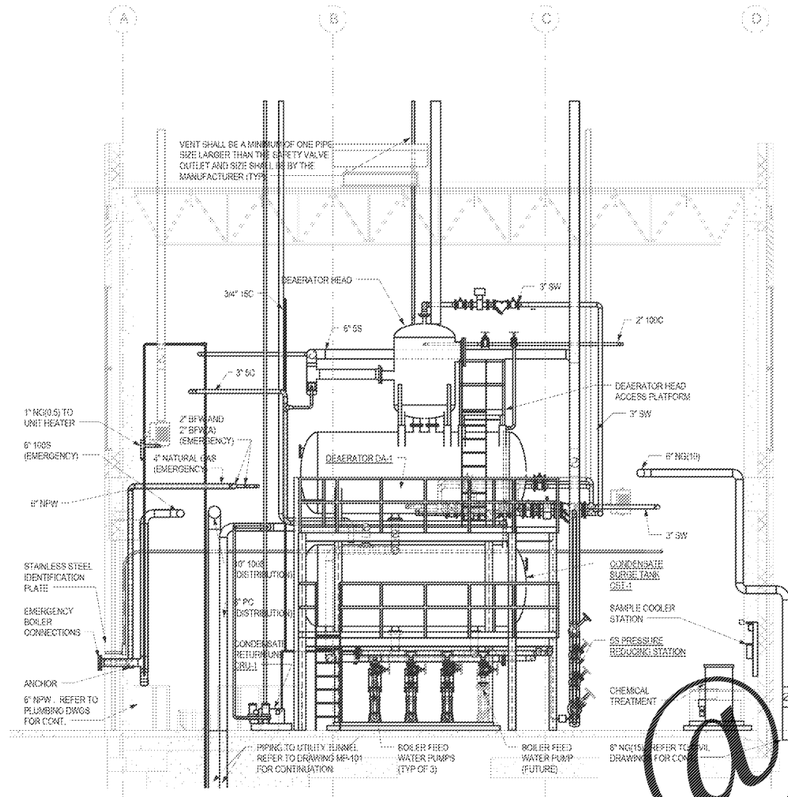

BOILER PLANT - SECTIONS - MECHANICAL
1/4" = 1'-0"

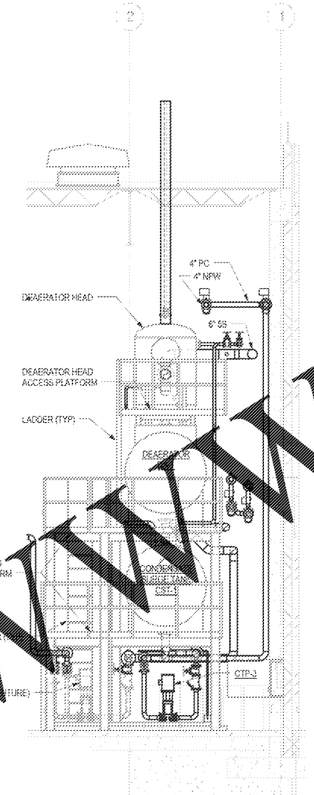

BOILER PLANT - SECTIONS - MECHANICAL
1/4" = 1'-0"

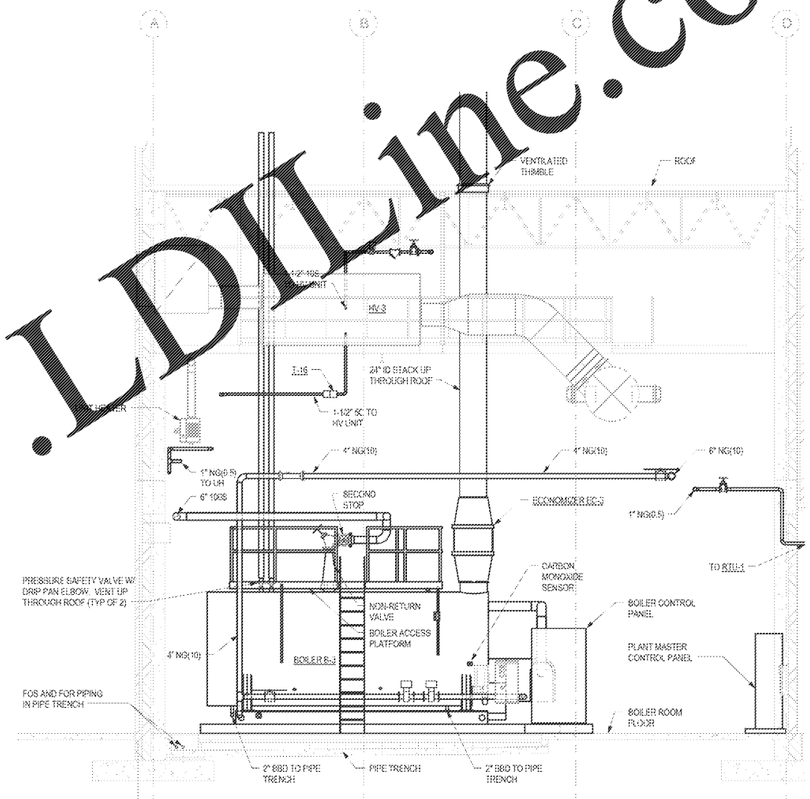

BOILER PLANT - SECTIONS - MECHANICAL
1/4" = 1'-0"

Order Plans @ WWW.LDILine.com

FINAL DESIGN
APPROVED FOR CONSTRUCTION

Revisions:	Date

CONSULTANTS:

AEI Affiliated Engineers
Affiliated Engineers, Inc.
Tioga Town Center
12521 SW 1st Road Ste 205
Gainesville, Florida 32608
Tel 352.376.6500 Fax 352.375.8479
CA 6140

Jack S Nolde, State of Florida, Professional Engineer, License No. 62679.

This item has been electronically signed and sealed by Jack S Nolde PE. On 3/9/2018 using a Digital Signature.

Printed copies of this document are not considered signed and sealed and the signature must be verified on any electronic copies.

ARCHITECT/ENGINEERS:

AKEA INC
1800 NW 69th Street, Suite B
Gainesville, FL 32605
Phone: (352) 474-8124
Fax: (352) 563-6437
CBA: FL #26460
AKEA Project No. 083-14

Drawing Title	Project Title	Project Number
BOILER PLANT - SECTIONS - MECHANICAL	REPLACE BOILERS - FCA D, ENERGY AT THE MALCOM RANDALL VAMC	573-14-600
Approved: Project Director	Location: GAINESVILLE, FLORIDA	Building Number
	Date: MARCH 9, 2018 / Checked: JSN / Drawn: RWD	Drawing Number: MP302
		70 OF 127

Office of Construction and Facilities Management