DocuSign Envelope ID: E7AF9EAA-AD15-4C09-8FFA-B5B8E2B2F0EA
26C2661680C2F1

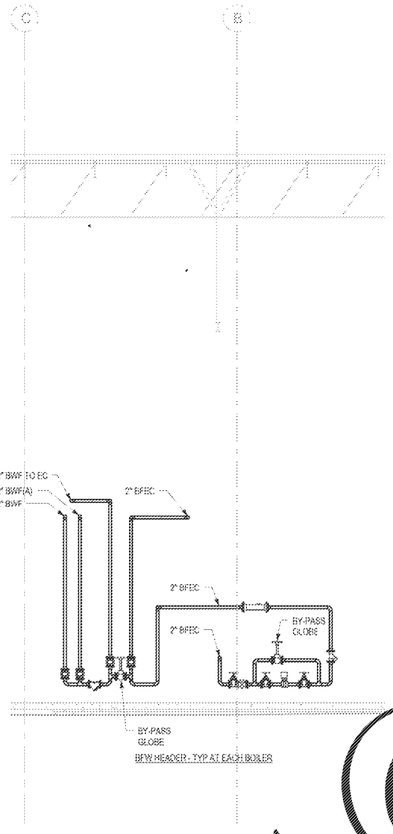

BOILER PLANT - SECTIONS - MECHANICAL
1/4" = 1'-0"

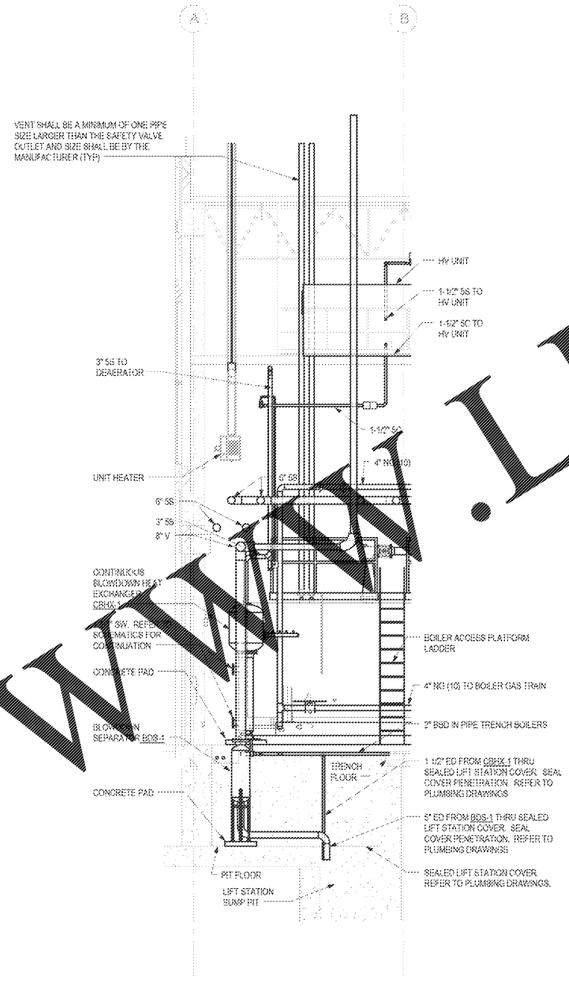

BOILER PLANT - SECTIONS - MECHANICAL
1/4" = 1'-0"

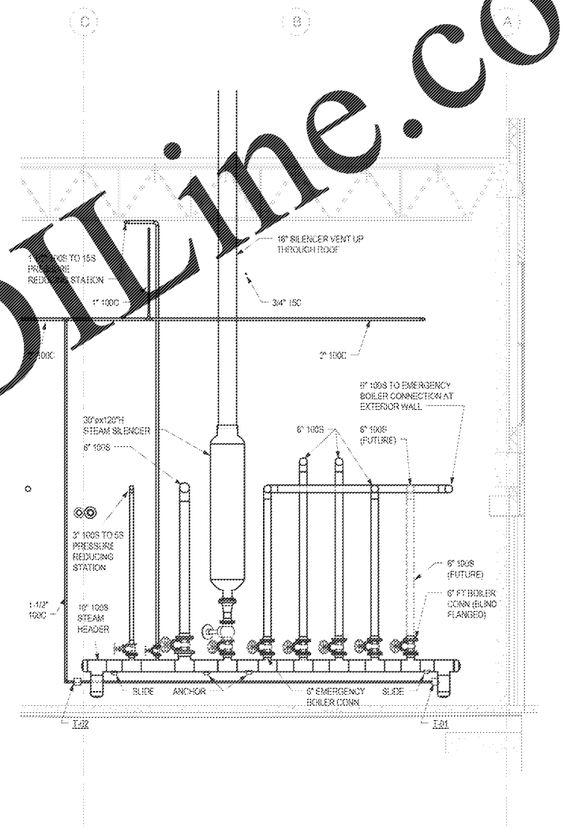

BOILER PLANT - SECTIONS - MECHANICAL
1/4" = 1'-0"

Order Plans @ WWW.LDLine.com

FINAL DESIGN
APPROVED FOR CONSTRUCTION

Revisions:	Date

CONSULTANTS:

Affiliated Engineers

Affiliated Engineers SE, Inc.
Tioga Town Center
12821 SW 1st Road Ste 205
Gainesville, Florida 32608
Tel 352.376.6590 Fax 352.375.3479
CA 8160

Jack S. Noble, State of Florida, Professional Engineer, License No. 43676
This item has been electronically signed and sealed by Jack S. Noble, PE. On 3/9/2018 using a Digital Signature.
Printed copies of this document are not considered signed and sealed and the signature must be verified on any electronic copies.

ARCHITECT/ENGINEERS:

AKEA Inc
1803 NW 69th Street, Suite B
Gainesville, FL 32605
Phone: (352) 474-8124
Fax: (352) 563-8437
Cert. FL #26693
AKEA Project No. 083-14

Drawing Title	BOILER PLANT - SECTIONS - MECHANICAL
Approved: Project Director	
Project Title	REPLACE BOILERS - FCA D, ENERGY AT THE MALCOM RANDALL VAMC
Location	GAINESVILLE, FLORIDA
Date	MARCH 9, 2018
Checked	JSN
Drawn	RWD
Project Number	573-14-600
Building Number	
Drawing Number	MP303
	71 OF 127

Office of Construction and Facilities Management

VA FORM 08-6231