DocuSign Envelope ID: E7AF9E4A-AD45-4C09-8FF4-B5B8E2B2F1EA
26C2661680C71

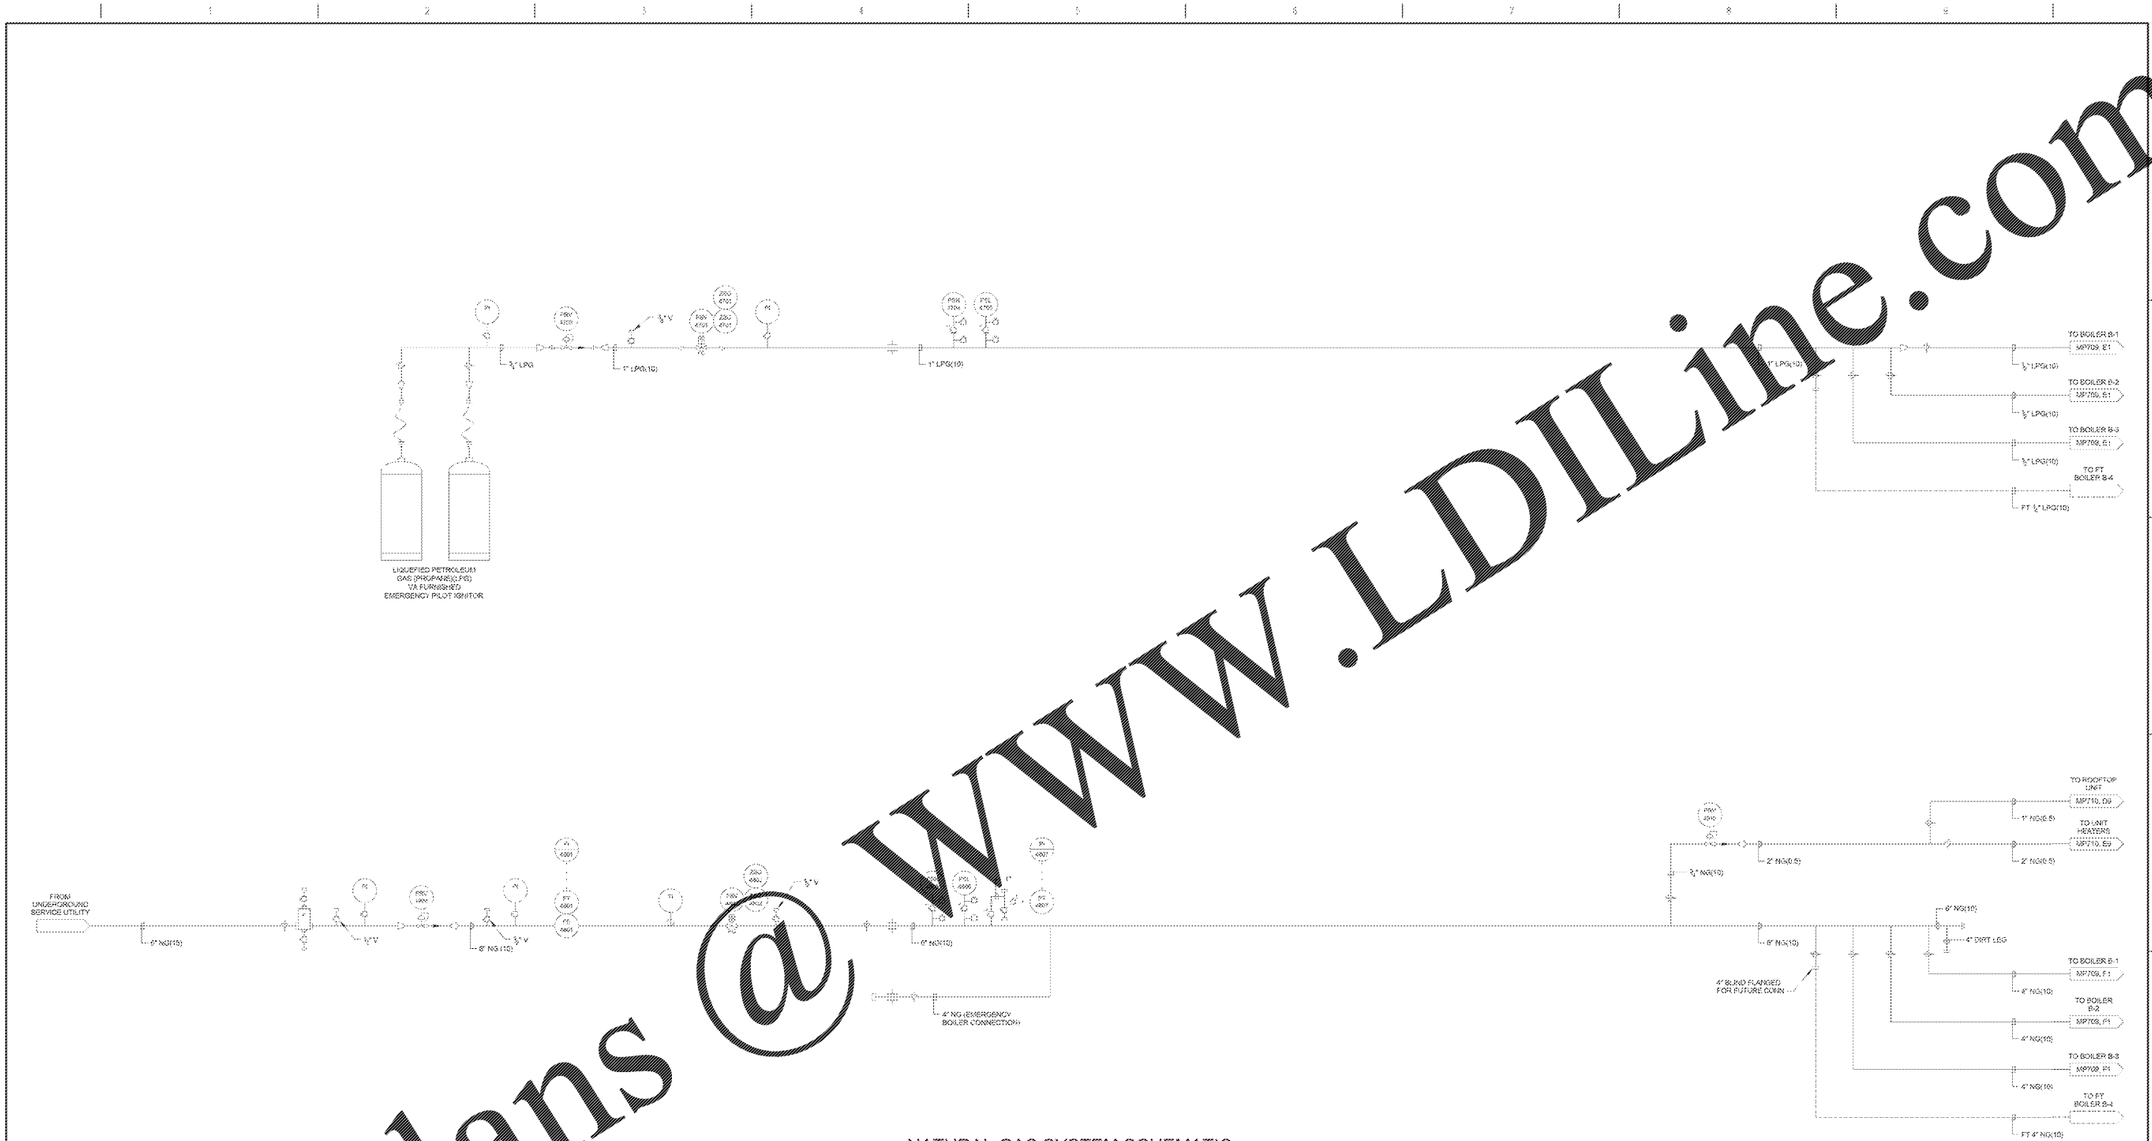

NATURAL GAS SYSTEM SCHEMATIC

FINAL DESIGN
APPROVED FOR CONSTRUCTION

Revisions:	Date

CONSULTANTS:

Affiliated Engineers

Affiliated Engineers SE, Inc.
Tioga Town Center
12521 SW 1st Road Ste 205
Gainesville, Florida 32608
Tel 352.376.6590 Fax 352.375.8479
CA-6140

Jack S. Wells, State of Florida, Professional Engineer, License No. 42678.

This item has been electronically signed and sealed by Jack S Wells, PE on 3/9/2018 using a Digital Signature.

Printed copies of this document are not considered signed and sealed and the signature must be verified on any electronic copies.

ARCHITECT/ENGINEERS:

AKEA INC
1800 NW 69th Street, Suite B
Gainesville, FL 32605
Phone: (352) 474-8124
Fax: (352) 563-8437
CGA: FL #26460
AKEA Project No. 083-14

Drawing Title	NATURAL GAS SYSTEM SCHEMATIC
Approved: Project Director	
Project Title	REPLACE BOILERS - FCA D, ENERGY AT THE MALCOM RANDALL VAMC
Location	GAINESVILLE, FLORIDA
Date	MARCH 9, 2018
Checked	JSN
Drawn	RWD
Project Number	573-14-600
Building Number	
Drawing Number	MP706
	88 OF 127

Office of Construction and Facilities Management

Order Plans @ WWW.LDILine.com