DocuSign Envelope ID: E7AF9E4A-AD45-4C09-8FF4-B5BBE2B2F1EA
26C2661660C71

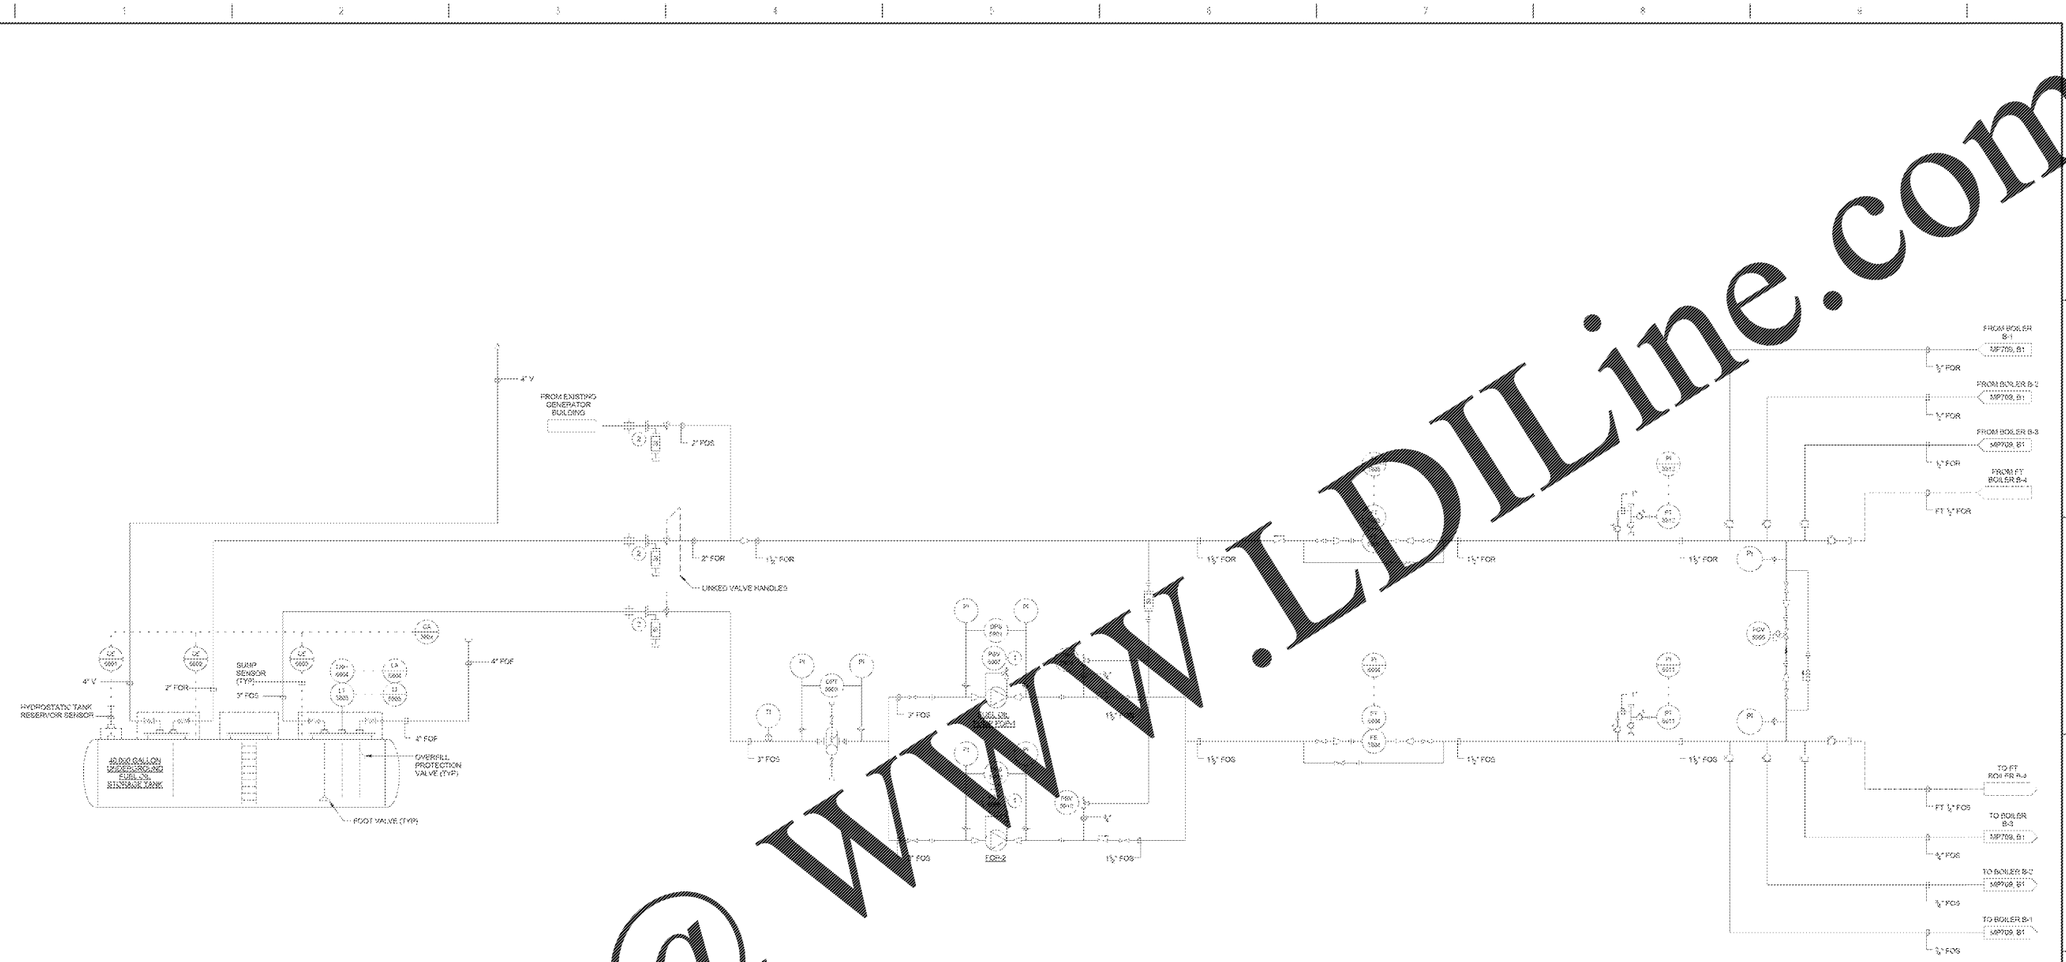

FUEL OIL SYSTEM SCHEMATIC

DRAWING NOTES:
1. PUMP CASING SAFETY VALVE, PROVIDED BY PUMP MANUFACTURER
2. TRANSITION FROM STEEL PIPE TO DOUBLE WALL FRP PIPE

FINAL DESIGN
APPROVED FOR CONSTRUCTION

Revisions:	Date

CONSULTANTS:

Affiliated Engineers
Affiliated Engineers SE, Inc.
Tioga Town Center
12821 SW 1st Road Ste 205
Gainesville, Florida 32608
Tel: 352.376.6900 Fax: 352.375.3479
CA-8140

Jack S. Neals, Date of Florida, Professional Engineer, Licensed No. 49474
This item has been electronically signed and sealed by Jack S. Neals, PE. On 8/9/2018 using a Digital Signature.
Printed copies of this document are not considered signed and sealed and the signature must be verified on any electronic copies.

ARCHITECT/ENGINEERS:

AKEA INC
3800 NW 98th Street, Suite B
Gainesville, FL 32606
Phone: (352) 474-8124
Fax: (352) 563-8437
CoA: FL #26680
AKEA Project No. 083-14

Drawing Title	FUEL OIL SYSTEM SCHEMATIC
Approved: Project Director	
Project Title	REPLACE BOILERS - FCA D, ENERGY AT THE MALCOM RANDALL VAMC
Location	GAINESVILLE, FLORIDA
Date	MARCH 9, 2018
Checked	JSN
Drawn	RWD
Project Number	573-14-600
Building Number	
Drawing Number	MP707
	89 OF 127

Office of Construction and Facilities Management

VA FORM 08-6231

Order Plans @ WWW.LDILine.com