DocuSign Envelope ID: E7AF9EAA-AD15-4E09-8FF4-B5B8E1B8F9EA
26C2661680C2A

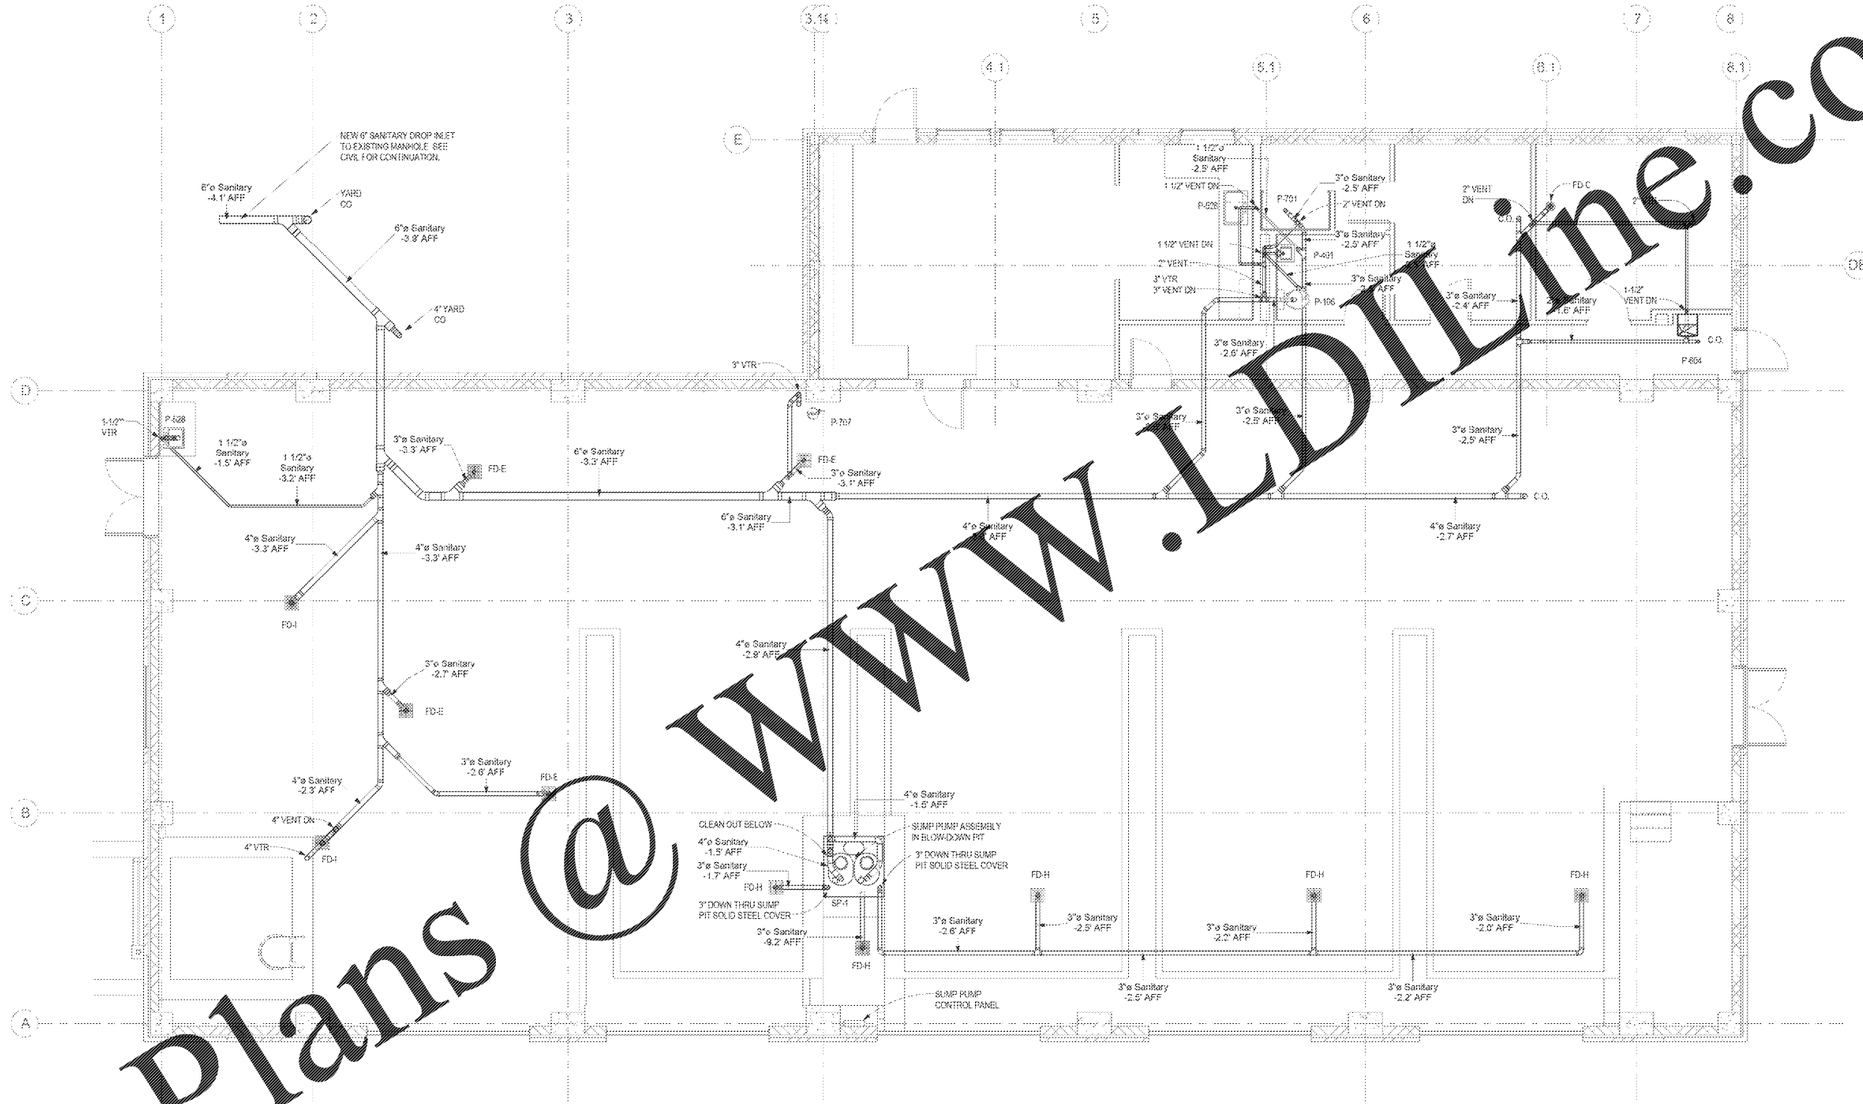

PLUMBING NEW SANITARY PIPING PLAN

1/4" = 1'-0"

GENERAL NOTES:

1. PIPE ELEVATIONS SHOWN ARE APPROXIMATE. ALL PIPE SHALL BE SLOPED PER SPECIFICATIONS.

Order Plans @ WWW.LDLine.com

FINAL DESIGN
APPROVED FOR CONSTRUCTION

Revisions:	Date

CONSULTANTS:

Affiliated Engineers

Affiliated Engineers SE, Inc.
Thoga Town Center
12521 SW 1st Road Ste 205
Gainesville, Florida 32608
Tel 352.376.5500 Fax 352.375.8479
CA-5140

James L. Williams, State of Florida, Professional Engineer License No. 74046.
This item has been electronically signed and sealed by James L. Williams, PE. On 3/16/2018 using a Digital Signature.
Printed copies of this document are not considered signed and sealed and the signature must be verified on any electronic copies.

ARCHITECT/ENGINEERS:

AKEA INC
1803 NW 69th Street, Suite B
Gainesville, FL 32606
Phone: (352) 474-8124
Fax: (352) 563-8437
Cert. PL #26493
AKEA Project No. 083-14

Drawing Title	PLUMBING NEW SANITARY PIPING PLAN
Approved: Project Director	
Project Title	REPLACE BOILERS - FCA D, ENERGY AT THE MALCOM RANDALL VAMC
Location	GAINESVILLE, FLORIDA
Date	MARCH 9, 2018
Checked	JSN
Drawn	RWD
Project Number	573-14-600
Building Number	
Drawing Number	PL200
	95 OF 127

Office of Construction and Facilities Management

Department of Veterans Affairs