Order Plans @ WWW.LDILine.com

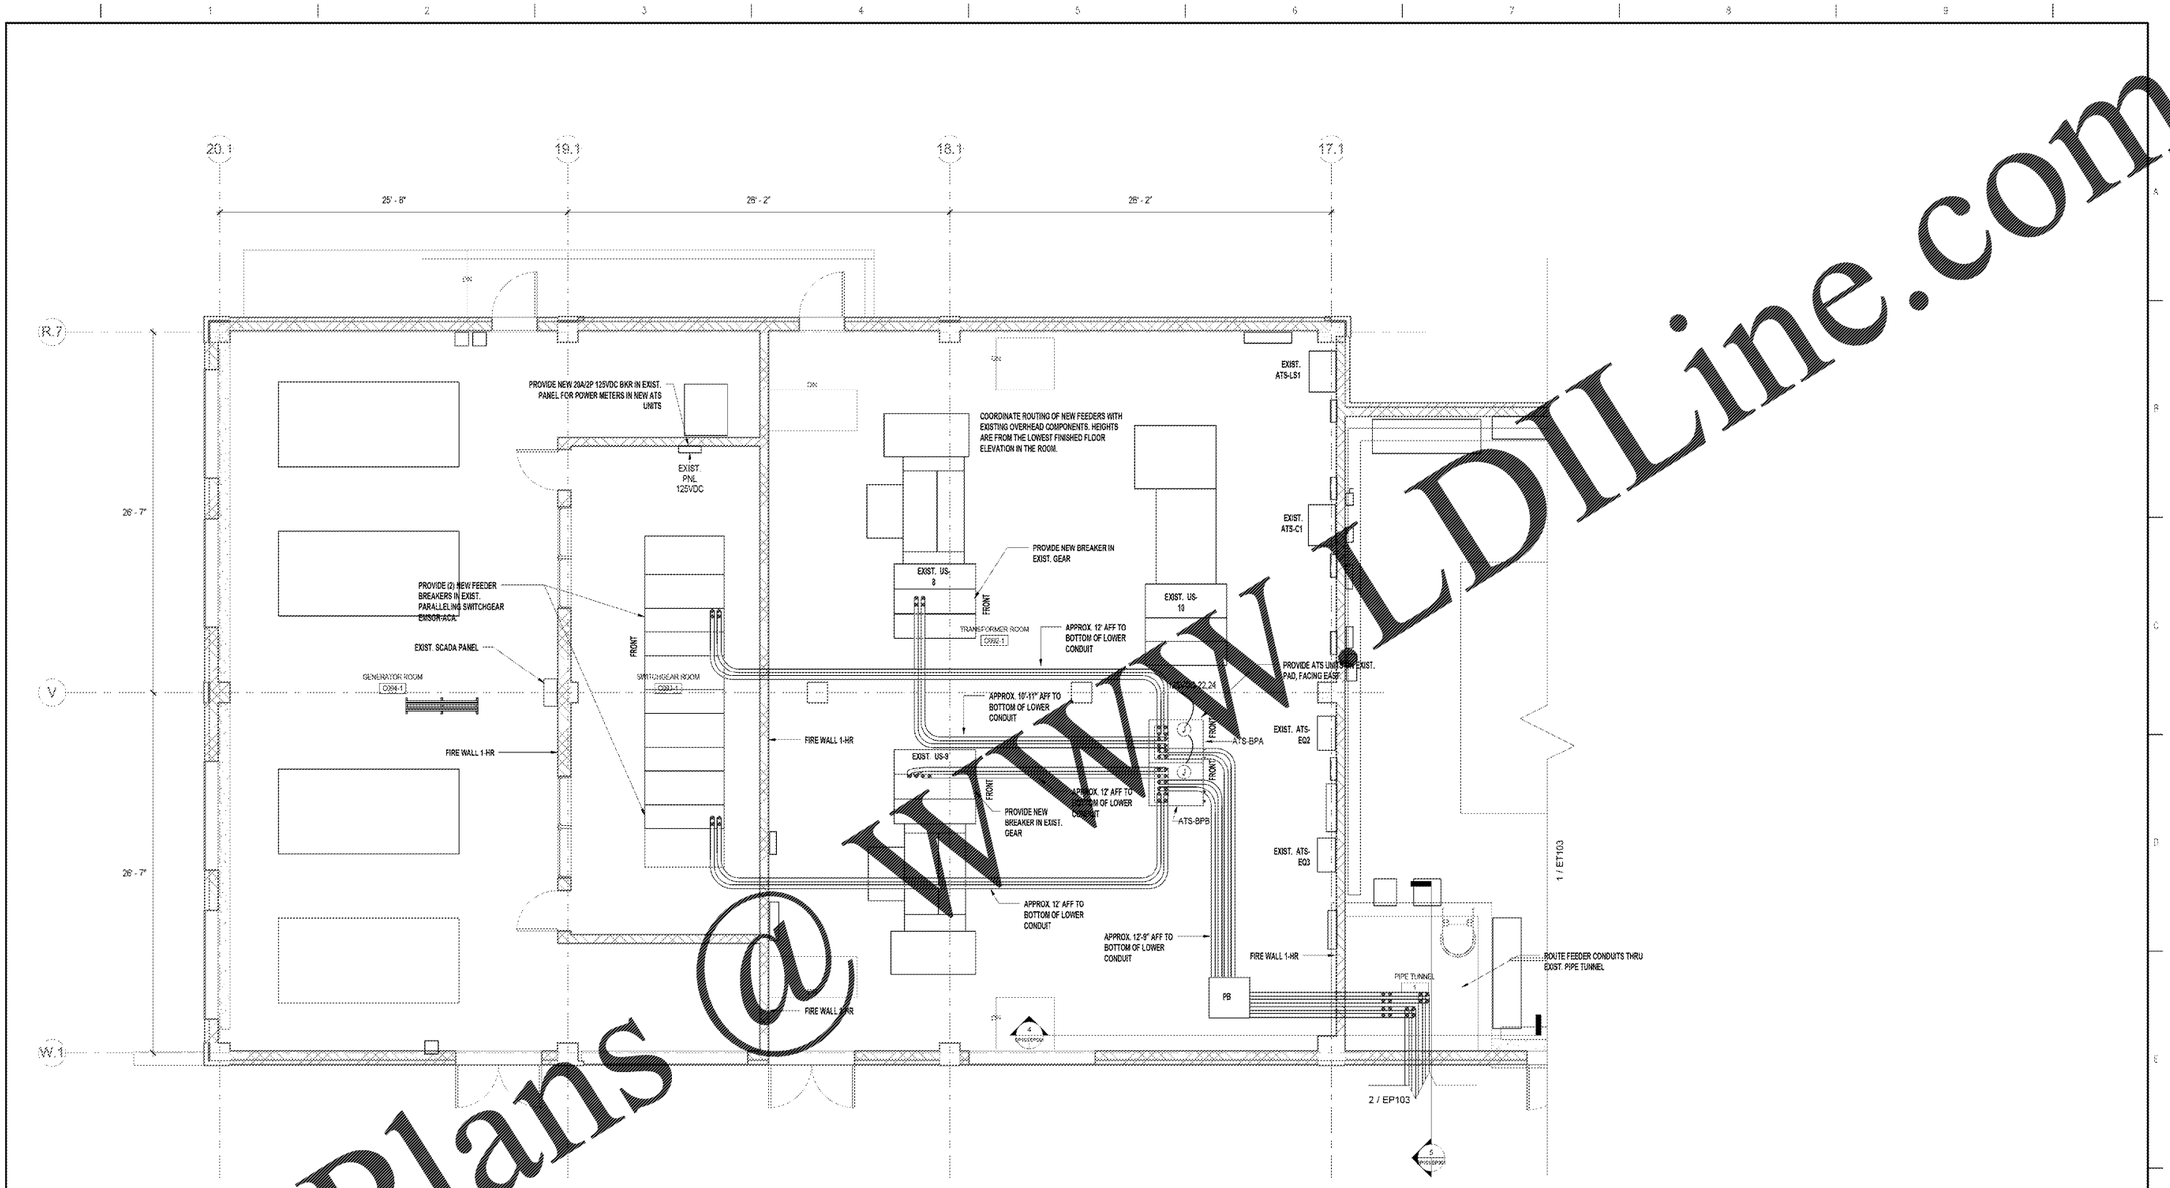

1 MEP BUILDING - POWER
1/4" = 1'-0"

FINAL DESIGN
APPROVED FOR CONSTRUCTION

Revisions:	Date

CONSULTANTS:

DESIGNED BY: JEFF MES DRAWN BY: CHAD A. FRENCH

CHAD A. FRENCH LICENSE No. 75811 STATE OF FLORIDA PROFESSIONAL ENGINEER

ARCHITECT/ENGINEERS:

AKEA INC.
3603 NW 98th Street, Suite B
Gainesville, FL 32606
Phone: (352) 474-6124
Fax: (352) 553-4437
COA: EI #26663
AKEA Project No. 063-14

Drawing Title: MEP BUILDING - POWER	Project Title: REPLACE BOILERS - FCA D, ENERGY AT THE MALCOM RANDALL VAMC	Project Number: 573-14-600	Office of Construction and Facilities Management
Approved: Project Director	Location: GAINESVILLE, FLORIDA	Building Number:	
	Date: MARCH 9, 2018 / Checked: CJF / Drawn: CJF	Drawing Number: EP111 109 OF 127	Department of Veterans Affairs

VA FORM 08-6231