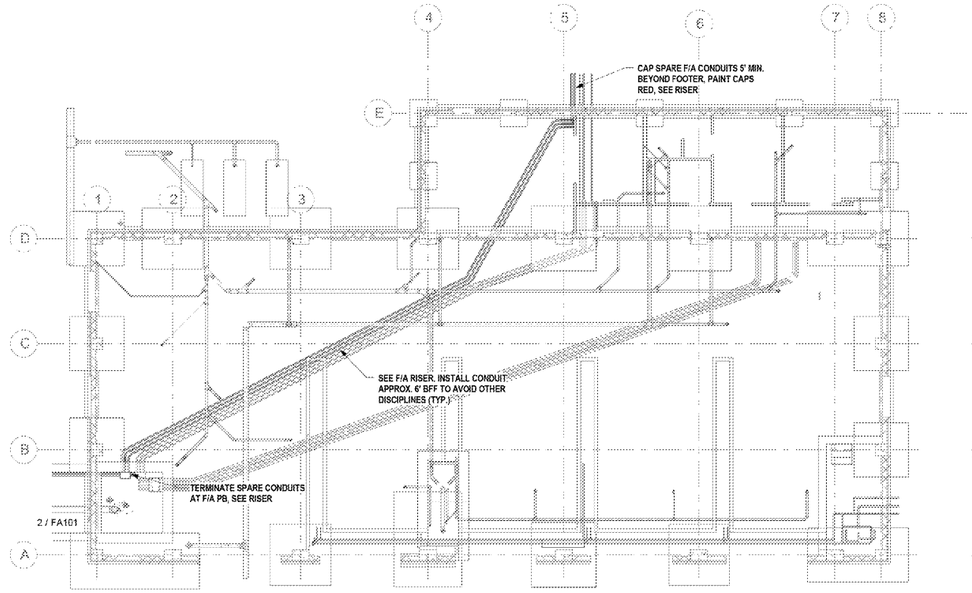

3 BOILER PLANT - BELOW GRADE - FIRE ALARM
1/8" = 1'-0"

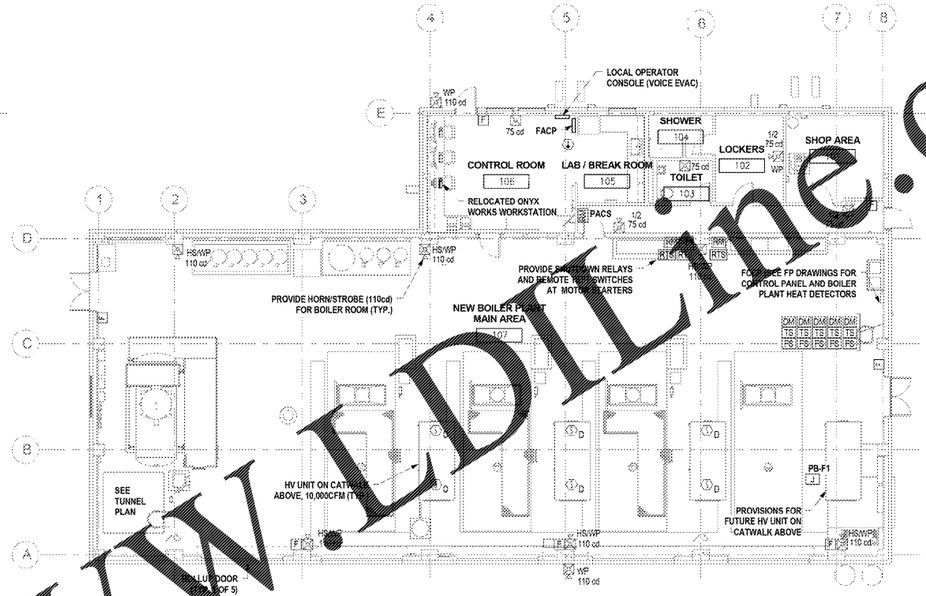

BOILER PLANT - FIRE ALARM
1/8" = 1'-0"

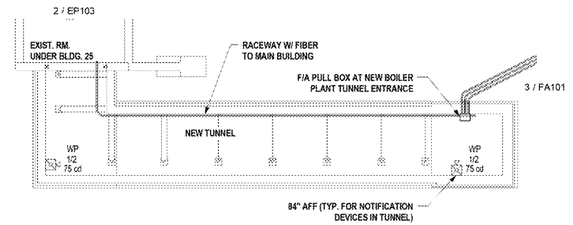

2 NEW TUNNEL - FIRE ALARM
1/8" = 1'-0"

FULLY SPRINKLERED BUILDING

FINAL DESIGN
APPROVED FOR CONSTRUCTION

Revisions:	Date

CONSULTANTS:

ENGINEER-OF-RECORD CHAD J. FRALICK FL. P.E. NO. 75811

CHAD J. FRALICK LICENSE No. 75811 STATE OF FLORIDA PROFESSIONAL ENGINEER

ARCHITECT/ENGINEERS:

AKEA INC.
3803 NW 98th Street, Suite B
Gainesville, FL 32606
Phone: (352) 474-6124
Fax: (352) 553-4437
COA: FL #26693
AKEA Project No. 063-14

Drawing Title	Project Title	Project Number	Office of Construction and Facilities Management
FIRE ALARM FLOOR PLANS	REPLACE BOILERS - FCA D, ENERGY AT THE MALCOM RANDALL VAMC	573-14-600	
Approved: Project Director	Location: GAINESVILLE, FLORIDA	Building Number	
	Date: MARCH 9, 2018 / Checked: CJF / Drawn: CJF	Drawing Number: FA101 127 OF 127	Department of Veterans Affairs

VA FORM 08-6231

Order Plans @ WWW.LDILine.com