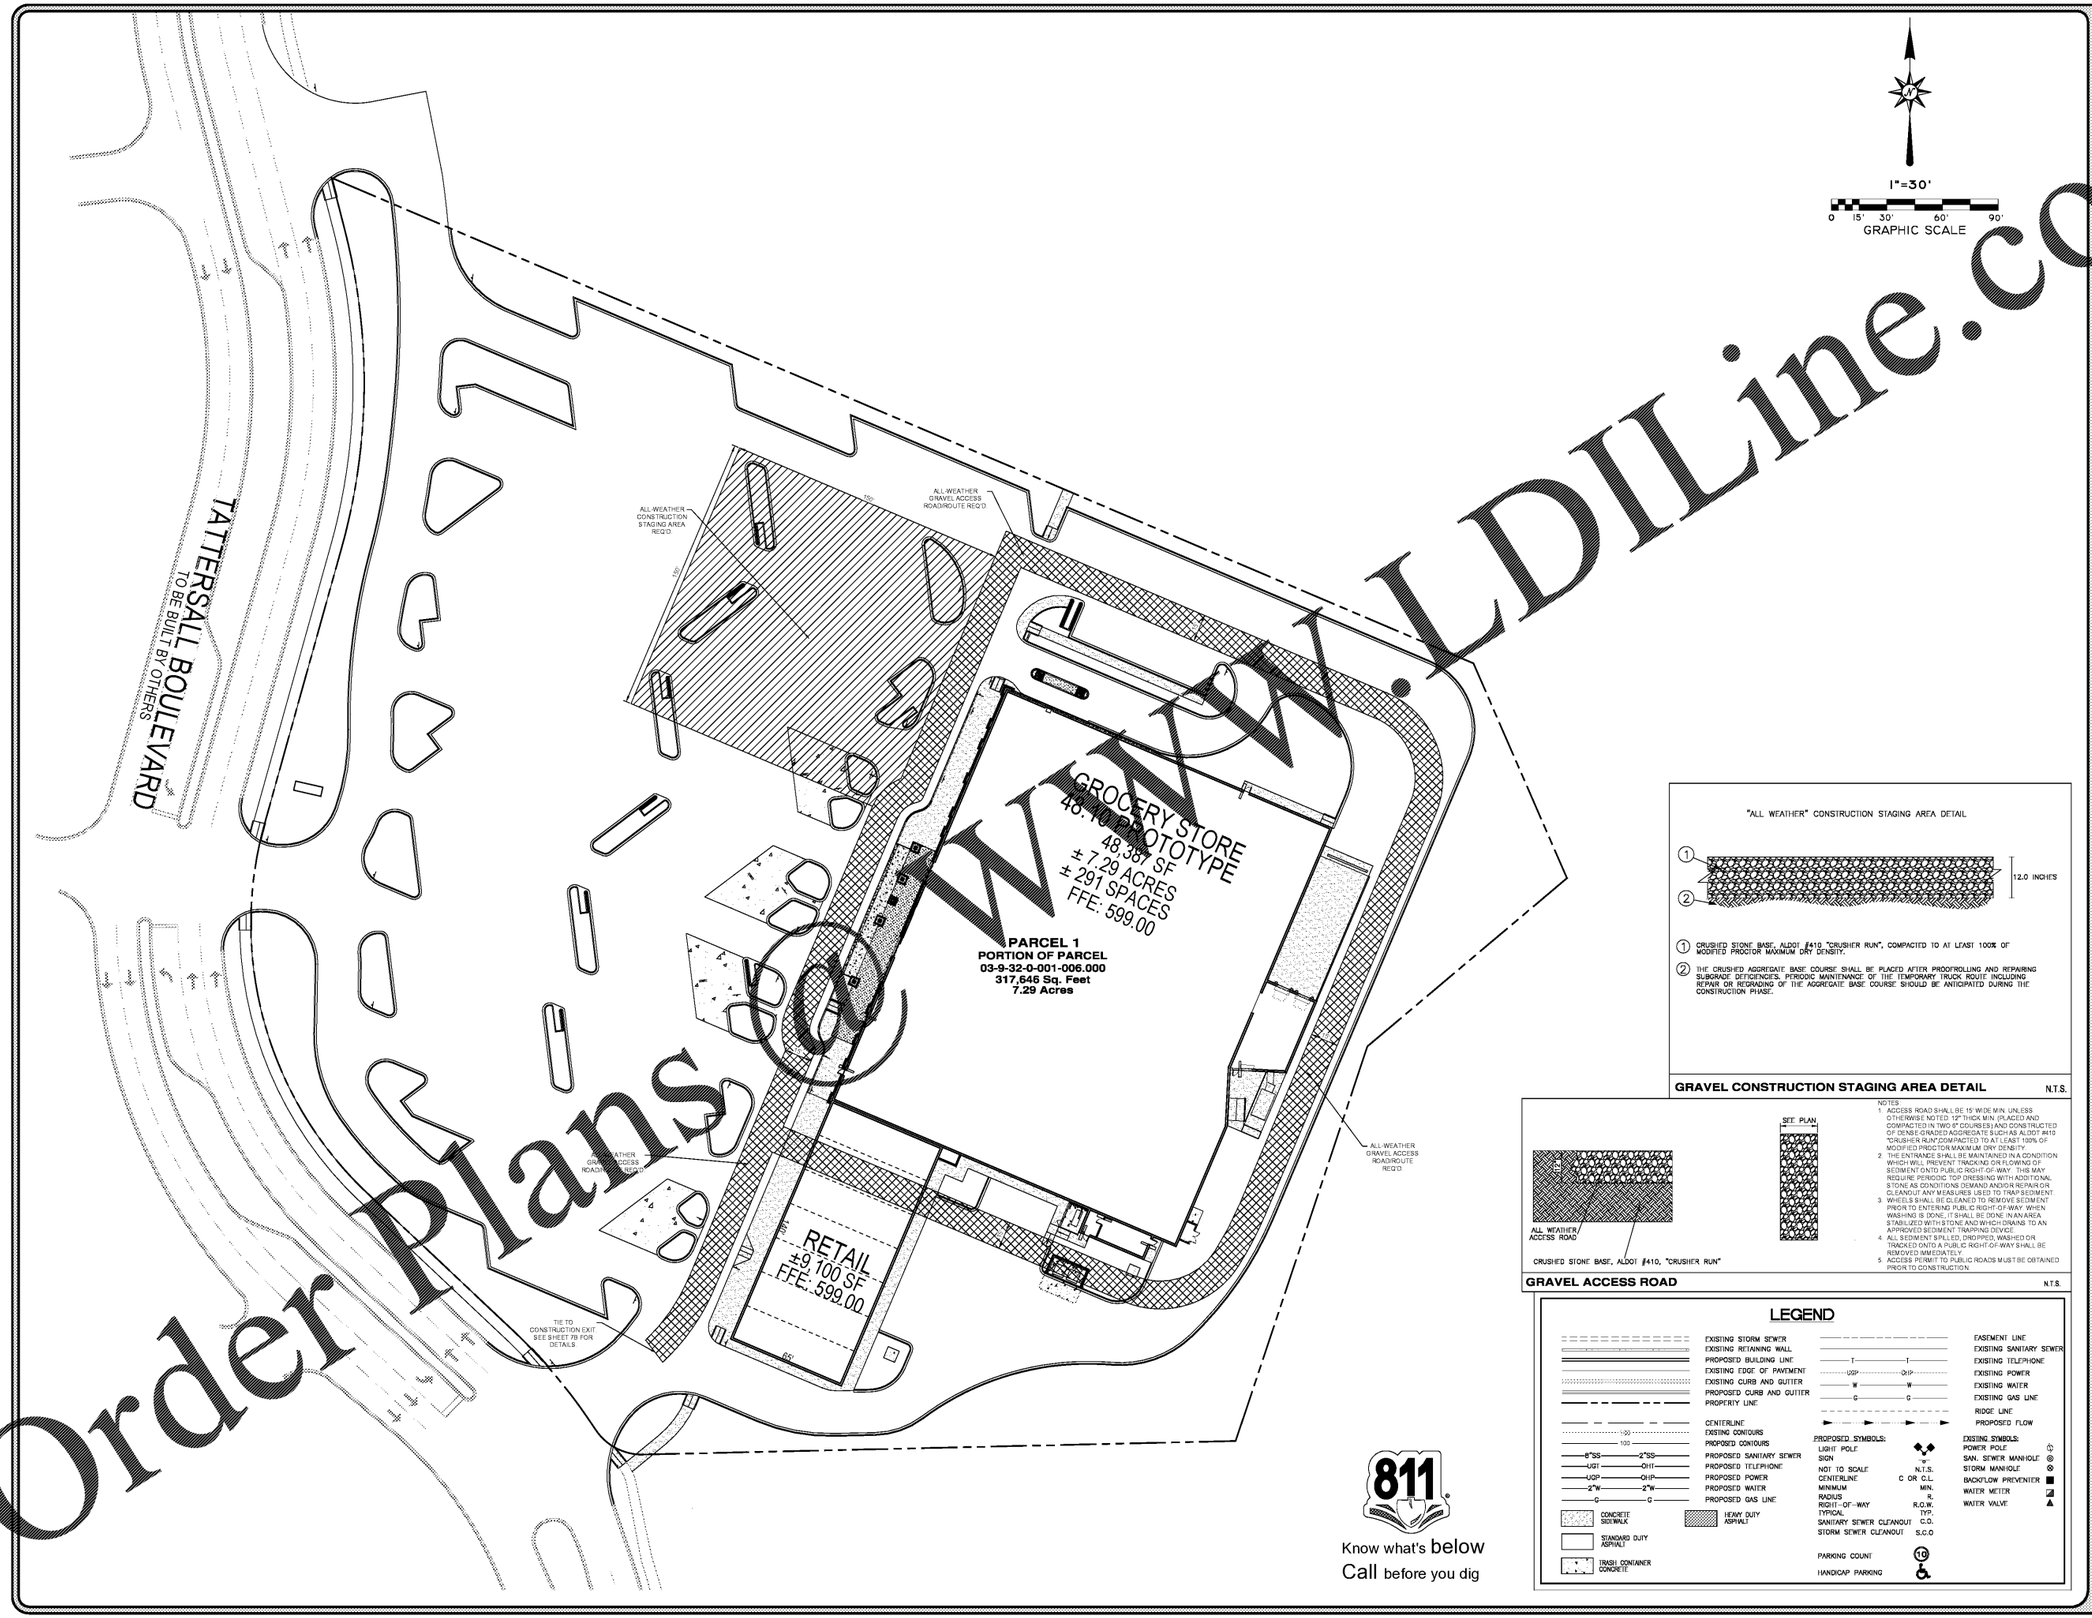

Order Plans Now
WWW.LDILine.com

"ALL WEATHER" CONSTRUCTION STAGING AREA DETAIL

1. CRUSHED STONE BASE, ALDOT #410 "CRUSHER RUN", COMPACTED TO AT LEAST 100% OF MODIFIED PROCTOR MAXIMUM DRY DENSITY.
2. THE CRUSHED AGGREGATE BASE COURSE SHALL BE PLACED AFTER PROOFROLLING AND REPAIRING SUBGRADE DEFICIENCIES. PERIODIC MAINTENANCE OF THE TEMPORARY TRUCK ROUTE INCLUDING REPAIR OR REGRADING OF THE AGGREGATE BASE COURSE SHOULD BE ANTICIPATED DURING THE CONSTRUCTION PHASE.

GRAVEL CONSTRUCTION STAGING AREA DETAIL N.T.S.

NOTES:
1. ACCESS ROAD SHALL BE 15' WIDE MIN. UNLESS OTHERWISE NOTED. 12" THICK MIN. PLACED AND COMPACTED IN TWO 6" COURSES) AND CONSTRUCTED OF DENSE-GRADED AGGREGATE SUCH AS ALDOT #410 "CRUSHER RUN",COMPACTED TO AT LEAST 100% OF MODIFIED PROCTOR MAXIMUM DRY DENSITY.
2. THE ENTRANCE SHALL BE MAINTAINED IN A CONDITION WHICH WILL PREVENT TRACKING OR FLOWING OF SEDIMENT ONTO PUBLIC RIGHT-OF-WAY. THIS MAY REQUIRE PERIODIC TOP DRESSING WITH ADDITIONAL STONE AS CONDITIONS DEMAND AND/OR REPAIR OR CLEANOUT ANY MEASURES USED TO TRAP SEDIMENT.
3. WHEELS SHALL BE CLEANED TO REMOVE SEDIMENT PRIOR TO ENTERING PUBLIC RIGHT-OF-WAY. WHEN WASHING IS DONE, IT SHALL BE DONE IN AN AREA STABILIZED WITH STONE AND WHICH DRAINS TO AN APPROVED SEDIMENT TRAPPING DEVICE.
4. ALL SEDIMENT SPILLED, DROPPED, WASHED OR TRACKED ONTO A PUBLIC RIGHT-OF-WAY SHALL BE REMOVED IMMEDIATELY.
5. ACCESS PERMIT TO PUBLIC ROADS MUST BE OBTAINED PRIOR TO CONSTRUCTION.

GRAVEL ACCESS ROAD N.T.S.

LEGEND

EXISTING STORM SEWER		EASEMENT LINE	
EXISTING RETAINING WALL		EXISTING SANITARY SEWER	
PROPOSED BUILDING LINE		EXISTING TELEPHONE	
EXISTING EDGE OF PAVEMENT	USP / OHP	EXISTING POWER	
EXISTING CURB AND GUTTER	W	EXISTING WATER	
PROPOSED CURB AND GUTTER	G	EXISTING GAS LINE	
PROPERTY LINE		RIDGE LINE	
CENTERLINE		PROPOSED FLOW	
EXISTING CONTOURS	100		
PROPOSED CONTOURS	100		
PROPOSED SANITARY SEWER	8"SS / 2"SS		
PROPOSED TELEPHONE	UGT / OHT		
PROPOSED POWER	UGP / OHP		
PROPOSED WATER	2"W / 2"W		
PROPOSED GAS LINE	G / G		

PROPOSED SYMBOLS:

LIGHT POLE			
SIGN			
NOT TO SCALE	N.T.S.		
CENTERLINE	C OR C.L.		
MINIMUM	MIN.		
RADIUS	R.		
RIGHT-OF-WAY	R.O.W.		
TYPICAL	TYP.		
SANITARY SEWER CLEANOUT	C.O.		
STORM SEWER CLEANOUT	S.C.O		
PARKING COUNT	10		
HANDICAP PARKING			

EXISTING SYMBOLS:

POWER POLE	
SAN. SEWER MANHOLE	
STORM MANHOLE	
BACKFLOW PREVENTER	
WATER METER	
WATER VALVE	

CONCRETE SIDEWALK
STANDARD DUTY ASPHALT
HEAVY DUTY ASPHALT
TRASH CONTAINER CONCRETE

811 Know what's below Call before you dig

NO.	REVISIONS DESCRIPTION	DATE
0	ISSUED FOR APPROVAL	06/07/2018

TITLE: TEMPORARY SITE ACCESS & STAGING PLAN
GROCERY STORE & SHOPS AT TATTERSALL PARK
TATTERSALL PARK
HOOVER, ALABAMA
GREYSTONE WAY, LLC
CLEARWATER, FL

DWN. BY A. WILSON | CKD. BY B. WILSON, P.E. | SCALE SEE PLANS | DATE .

GONZALEZ - STRENGTH & ASSOCIATES, INC.
CIVIL ENGINEERING, LAND SURVEYING, PLANNING, TRAFFIC & TRANSPORTATION
2100 RIVERWAY LAKE DRIVE
HOOVER, ALABAMA 35244
PHONE: (205) 942-2486
FAX: (205) 942-3833
www.Gonzalez-Strength.com

© Copyright 2016
THE DRAWINGS, SPECIFICATIONS AND IDEAS, DESIGNS AND ARRANGEMENTS REPRESENTED THEREIN ARE THE PROPERTY OF GONZALEZ - STRENGTH AND ASSOCIATES, INC. AND SHALL NOT BE USED IN WHOLE OR IN PART FOR ANY PURPOSE WHATSOEVER WITHOUT THE WRITTEN PERMISSION OF GONZALEZ - STRENGTH AND ASSOCIATES, INC. AND IS NOT TO BE LOANED UPON REQUEST.

ALABAMA LICENSED PROFESSIONAL ENGINEER WILLIAM E. WILSON 20737 06/07/2018

NOT VALID UNLESS SIGNATURE IS BLUE

DWG.NO. C1 - R0
PROJECT 17WHD02