## FIRE ALARM LEGEND

| SYMBOL | DEVICES | SUPPLIED BY | INSTALLED BY | CONDUCTOR |
|---|---|---|---|---|
| FACP | FIRE ALARM PANEL- INSTALLED 12'-0" AFF<br>BATTERIES LOCAL | FA CONT | ELECTRICAL | |
| PS | POWER SUPPLY 24 V.D.C. 5A<br>LOCATED IN ATTIC SPACE | FA CONT | FA CONT | |
| FACP | REMOTE LCD ANNUNCIATOR KEY PAD<br>MOUNT TOP 5'-0" A.F.F.<br>FIRE LITE ACM-8RF | FA CONT | FA CONT | 4#18(1/2"C.) FPL |
| BGM | BURGULAR ALARM CONTROL PANEL<br>RADIONICS6612 W/ DG<br>WITH DVDC-7XA BATTERY | FA CONT | FA CONT | 4#18(1/2"C.) FPL |
| KEY | KEY SWITCH - MOUNT TOP 5'-0" A.F.F.<br>LOCATED AS REQUIRED<br>BY LOCAL AHJ (TYP.) | ELECTRICAL | ELECTRICAL | 3#12 FPL |
| LVDR | JUNCTION BOX - 12"X 12"X 4"<br>MOUNTED<br>AT CEILING (12'-0" A.F.F.) | ELECTRICAL | ELECTRICAL | |
| K | REMOTE LED KEY PAD<br>INSTALL IN 1 GANG AT 5 A.F.F.<br>SYNCRONIZED WITH FACP | FA CONT | FA CONT | 4#18 FPL<br>2#18 FPL |
| SPKR | SPEAKER WITH VISUAL<br>INSTALL IN 4" SQ BOX | FA CONT | FA CONT | 2#14(3/4"C.) FPL |
| SD | BURGULARY SIREN INSTALL IN 4"<br>SQ<br>SYSTEM SENSOR P4AWH | FA CONT | FA CONT | 2#14(3/4"C.) FPL |
| | FIRE ALARM HORN-STROBE- RED<br>INSTALLED IN 4" SQ BOX W/ 1.90" RAISED DEVICE ADAPTOR AT 96" AFF. | FA CONT | FA CONT | 2#14(3/4"C.) FPL |
| | FIRE ALARM HORN-STROBE- RED INSTALLED IN 1"W X 1"DP. BOX AT 80" WHEELCHAIR - WHERE IS CLASSIFIED (WBN) | FA CONT | FA CONT | 2#14(3/4"C.) FPL |
| | PRESSURE SWITCH - MODULE MMF-300<br>(NOTE: SHALL BE CONNECTED IN FLEXIBLE CONDUIT FROM 4" SQ. BOX) | SPRINKLER | SPRINKLER | |

| SYMBOL | DEVICES | SUPPLIED BY | INSTALLED BY | CONDUCTOR |
|---|---|---|---|---|
| | FIRE ALARM HORN-STROBE- RED INSTALLED IN 1"W X 1"DP. SET IN GUIDE TO BE ABA-WACCABUCA MAN-LIN WHEELCHAIR (WHERE) | FA CONT | FA CONT | 2#14(3/4"C.) FPL |
| | FIRE ALARM STROBE- RED INSTALLED IN 4" SQ. BOX AT 80" WHEELCHAIR - WHERE IS CLASSIFIED (WBN) | FA CONT | FA CONT | 2#14(3/4"C.) FPL |
| | FIRE ALARM STROBE- RED INSTALLED IN 4" SQ. BOX AT 80" WHEELCHAIR WITH | FA CONT | FA CONT | 2#14(3/4"C.) FPL |
| | FIRE ALARM STROBE- RED CEILING MOUNTED IN 4" SQ. BOX WHEELCHAIR WITH | FA CONT | FA CONT | 2#14(3/4"C.) FPL |
| | CEILING MOUNTED PHOTOELECTRIC SMOKE DETECTOR- FIRE LITE #SD355 | FA CONT | MECHANICAL | #18 FPL<br>2#18 FPL |
| | CEILING MOUNTED PHOTOELECTRIC SMOKE DETECTOR- FIRE LITE #SD355 | FA CONT | FA CONT | #12 FPL |
| | WATER FLOW SWITCH CONNECTED BY FLEXIBLE CONDUIT FROM 4" SQ. BOX, MODULE MMF-300 | SPRINKLER | SPRINKLER | 3#14 FPL |
| | END OF LINE RESISTOR | FA CONT | FA CONT | |
| | DUCT SMOKE DETECTOR<br>POWER<br>SUPERVISION MODULE | FA CONT | FA CONT | |
| | CIRCUIT SURGE SUPPRESSION DEVICE IEDC-FSA-1A-EHC | FA CONT | FA CONT | 2#14(3/4"C.) FPL |
| | ADDRESSABLE MONITOR MODULE<br>IN 4" SQ. | FA CONT | FA CONT | 2#14(3/4"C.) FPL |

MC - HORN / CIRCUIT
SY - SHIELDED

BS - BURGLARY SOUNDERS
SDF - SMOKE DETECTOR PANEL

| SYMBOL | DEVICES | SUPPLIED BY | INSTALLED BY | CONDUCTOR |
|---|---|---|---|---|
| | 360° INFRARED DETECTOR<br>- SINGLE GANG WITH CEILING (BOSCH #DS937I) | FA CONT | FA CONT | #12 FPL |
| | ADDRESSABLE RELAY<br>MODULE<br>IN 4" SQ. RECEIVER | FA CONT | FA CONT | |
| | GLASS BREAK SENSOR - SINGLE GANG MTD<br>AT CEILING (#ADEMCO #5912XT | FA CONT | FA CONT | #12 FPL |
| | REMOTE TEST/ STOP - BUTTON WITH 4" J.B. & PLASTER RING (3 4" A.F.F.) ON CEIL WITH #5 | FA CONT | FA CONT | #18 FPL |
| | DUCT SMOKE DETECTOR CONNECTED BY FLEXIBLE CONDUIT FROM 4" SQ. BOX, MODULE MMF-300 | SPRINKLER | SPRINKLER | 3#14 FPL |
| | CHAMPION FROOF SWITCH CONNECTED BY FLEXIBLE CONDUIT FROM 4" SQ. BOX, MODULE MMF-300 | SPRINKLER | SPRINKLER | 3#14 FPL |
| | END OF LINE RESISTOR | FA CONT | FA CONT | |
| | ESL 354 ECHO SMOKE<br>POWER<br>SUPERVISION MODULE | FA CONT | FA CONT | |
| | CIRCUIT SURGE SUPPRESSION DEVICE IEDC-FSA-1A-EHC | FA CONT | FA CONT | 2#14(3/4"C.) FPL |
| | ADDRESSABLE MONITOR MODULE<br>IN 4" SQ. 3 3/4" DEEP J-BOX MMF-300 | FA CONT | FA CONT | 2#14(3/4"C.) FPL |

MC - HORN / CIRCUIT
SY - SHIELDED

BS - BURGLARY SOUNDERS
SDF - SMOKE DETECTOR PANEL

## MINIMUM FIRE ALARM AND SECURITY ALARM PERFORMANCE SPECIFICATIONS

GENERAL:

- THE PURPOSE OF THIS DRAWING IS SOLELY TO PROVIDE THE ELECTRICAL CONTRACTOR WITH A RACEWAY AND OUTLET SYSTEM THAT CLOSELY REPRESENTS A LAYOUT THAT IS EXPECTED TO BE DESIGNED BY THE FIRE/SECURITY ALARM ENGINEER IN ORDER TO PROVIDE ACCURATELY PREPARE A BID PACKAGE AND TO PROVIDE THE FIRE/SECURITY ENGINEER WITH CERTAIN DESIGN CRITERIA.
- THE FIRE ALARM MANUFACTURER REPRESENTATIVE (FARR) SHALL SUBMIT SHOP DRAWINGS OF A FIRE ALARM AND SECURITY (BURGLAR) SYSTEM, SIGNED AND SEALED BY AN ELECTRICAL ENGINEER LICENSED IN THE STATE WHERE THIS PROJECT IS TO BE BUILT. THE SUBMITTED DESIGN SHALL ACCOMMODATE THE CONDUIT AND DEVICES SHOWN ON THE DRAWINGS, BUT MAY AUGMENT OR INCREASE THE QUANTITY AND/OR SIZE OF THE CONDUIT (EMT) AND/OR DEVICES, IF REQUIRED TO MEET OTHER CRITERIA.
- PRODUCT DATA SHEETS FOR ALL COMPONENTS REQUIRED BY THE DESIGN SHALL BE SUBMITTED.
- THE SUBMITTAL SHALL BE PROVIDED TO THE OWNER, GENERAL CONTRACTOR, AND ELECTRICAL CONTRACTOR FOR REVIEW AND APPROVAL.
- IF REQUIRED BY THE AUTHORITY HAVING JURISDICTION (AHJ), COMPLETE INFORMATION REGARDING THIS SYSTEM SHALL BE SUBMITTED TO THE AUTHORITY FOR APPROVAL.
- IF REQUIRED BY THE OWNER, GRIP AND SAFE/KNIFE OR OUTLET TO ARE REQUIRED TO BE MODIFIED FROM WHAT IS INDICATED ON THE DRAWINGS, ANY DETAILS, INFORMATION, INCLUDING RELATED CALCULATIONS, SHALL BE SUBMITTED TO THE ENGINEER OF RECORD FOR REVIEW AND APPROVAL.
- ADA COMPLIANCE: THE FIRE ALARM SYSTEM SHALL COMPLY WITH FEDERAL AND/OR STATE ADA REQUIREMENTS. DEPARTURES FROM PARTICULAR TECHNICAL AND SCOPING REQUIREMENTS OF APPLICABLE CODES BY THE USE OF OTHER DESIGNS AND TECHNOLOGIES ARE PERMITTED WHERE THE ALTERNATIVE DESIGNS AND TECHNOLOGIES USED WILL PROVIDE EQUIVALENT OR GREATER ACCESS TO AND USABILITY OF THE SPACE.

ALARM REQUIREMENTS:

- THIS FIRE ALARM SHALL CONSIST OF A POWER LIMITED, FULLY ADDRESSABLE SYSTEM WITH FULL NOTIFICATION CAPABILITY.
- THE BURGLAR SYSTEM SHALL BE SEPARATE FROM THE FIRE ALARM SYSTEM LOCATION AND AUDIBILITY.
- SECURITY ALARM DEVICES TO BE INSTALLED AT EACH EXTERIOR RANGE, COMPACTOR CHUTE AND ROOF HATCH.
- FIRE ALARM DEVICES TO BE INSTALLED IN COMPLIANCE WITH NFPA 72, 2010 EDITION, SECTION 18.5.4.1. DEVICES TO BE INSTALLED AT CEILING OVER THE SALES FLOOR AND RESIDENTIAL STORAGE. SUSPENDED HORNS AND/OR STROBES SHALL BE MTD. AT THE SAME LEVEL AS THE LUMINAIRE SERVING. THIS AREA BUT NO HIGHER THAN 29'-0" A.F.F WITH COVERAGES AS PER NFPA 72, 2010, SECTION 18.5.4.3.1.
- COORD. ALL WALL MTD. DEVICES WITH OTHER TRADES AND EQUIPMENT.
- NOTIFICATION APPLIANCE CIRCUITS (NAC) TO BE CLASS 'B', STYLE 'Y'.
- INTENSITIES OF AUDIBLE AND VISUAL DEVICES SHALL MEET REQUIREMENTS OF NFPA 72 AND SHALL BE NOTED ON THE SHOP DRAWINGS.

TYPES OF ALARMS AND INITIATION DEVICES:

- ALARM TYPES TO MEET THE REQUIREMENTS OF NFPA 72 AND LOCAL ORDINANCES.
- ALL COMPONENTS TO BE COMPATABLE, U.L. LISTED AND LABELED FOR THE INTENDED LOCATION OF USE.
- INITIATION DEVICE CIRCUITS (IDC) AND COMPONENTS TO BE CLASS 'B'.
- ALL AIR HANDLING UNITS (AHU'S) SHALL SHUTDOWN UPON ALARM VIA FIRE ALARM CONTROL RELAY.
- SEE FIRE ALARM LEGEND (THIS SHEET) FOR SPECIFIC DEVICE REQUIREMENTS.

NOTIFICATION REQUIREMENTS:

- ALL AUDIBLE AND VISUAL DEVICES TO BE SYNCHRONIZED WITH RESPECTIVE DEVICE TYPE.
- FIRE ALARM AND BURGLAR ALARM SYSTEMS SHALL PROVIDE NOTIFICATION OF ALARM TO CENTRAL MONITORING CENTER (ACT).
- CONTRACTOR SHALL VERIFY THAT INTENSITY LEVELS OF AUDIBLE DEVICES MEET OR EXCEED NFPA 72 AND LOCAL ORDINANCES FOR MIN. DECIBEL LEVELS (dB) ABOVE AMBIENT. PROVIDE ADDITIONAL DEVICES AS REQUIRED.
- SEE FIRE ALARM LEGEND (THIS SHEET) FOR SPECIFIC DEVICE REQUIREMENTS.

INSTALLATION REQUIREMENTS:

ALL CONDUIT AND J-BOXES (RAGEWAY SYSTEM) TO BE INSTALLED BY LICENSED ELECTRICAL CONTRACTOR.

- ALL WALL MTD. AND DDL MTD. DEVICES ARE TO CONSIST OF A FLUSH MTD. J-BOX WITH (*) MIN.) TO CEILING OR JOIST SPACE.
- ALL ENTRY POINTS FOR CABLE TO CONDUIT OR J-BOXES SHALL HAVE PROPER BUSHINGS INSTALLED AS REQUIRED BY NFPA 70 (NEC).
- ALL CONDUIT AND CONDUCTORS SHALL BE PROPERLY SUPPORTED AS REQUIRED BY NFPA 70 (NEC).
- MAXIMUM NUMBER OF CONDUCTORS IN CONDUIT (EMT) SHALL COMPLY WITH NFPA 70 (NEC).
- FACP BOX SHALL BE LOCATED NEAR FRONT ENTRANCE OF BUILDING. VERIFY EXACT LOCATION AND MOUNTING HEIGHT WITH LOCAL A.H.J.

- ALL FIRE ALARM AND BURGLAR ALARM DEVICES AND WIRING SHALL BE SUPPLIED AND INSTALLED BY LICENSED FIRE ALARM CONTRACTOR (FIRE ALARM MANUFACTURER REPRESENTATIVE - FARR).
  - a. CONTRACTOR SHALL "FREE- WIRE" EXPOSED CONDUCTORS PARALLEL OR PERPENDICULAR TO BUILDING STEEL.
  - b. ALL EXPOSED CONDUCTORS SHALL BE INSTALLED ONLY AFTER COMPLETION OF PAINTING IN EFFECTED AREAS.
  - c. CEILING MTD. SMOKE DETECTORS SHALL BE INSTALLED 3'-0" FROM AIR SUPPLY (DIFFUSER) AND NOT IN AIR FLOW.
  - d. DUCT MTD. SMOKE DETECTORS SHALL BE INSTALLED BY MECH. CONTRACTOR, AND WIRED BY FIRE ALARM CONTRACTOR.
  - e. RED FIRE ALARM STROBE BACK BOX SHALL BE USED FOR HORNS AND HORN STROBES MOUNTED ON COLUMNS OR IN REMOTE COMMUNICATION POLES.

BACKUP POWER REQUIREMENTS:

- BATTERY BACKUP, POWER SUPPLY AND VOLTAGE DROP CALCULATIONS SHALL BE INCLUDED ON SHOP DRAWINGS.
- BATTERY BACKUP SHALL COMPLY WITH MIN. REQUIREMENTS OF NFPA 72.

APPLICABLE REGULATORY REQUIREMENTS:

- THE FIRE ALARM AND SECURITY ALARM DESIGN SHALL COMPLY WITH MINIMUM REQUIREMENTS OF NFPA 70 (NEC), NFPA 72, NFPA 99A, NFPA 101, ADA, FBC ACCESSIBILITY CODE (FLORIDA ONLY) AND ALL APPLICABLE CODES AND ORDINANCES.

MINIMUM DESIGN DOCUMENT CRITERIA:

- SYSTEM RISER DIAGRAM
- DEVICE TYPES AND LOCATIONS
- TYPES OF CONDUCTORS INCLUDING:
  - a) CONDUCTOR REQUIREMENTS
  - b) RATING/CERTIFICATION
  - c) LISTING REQUIREMENTS
- NOTIFICATION REQUIREMENTS
- BACKUP POWER REQUIREMENTS

3 ALARM_MEZZ -ELEV CLOS
1/4" = 1'-0"

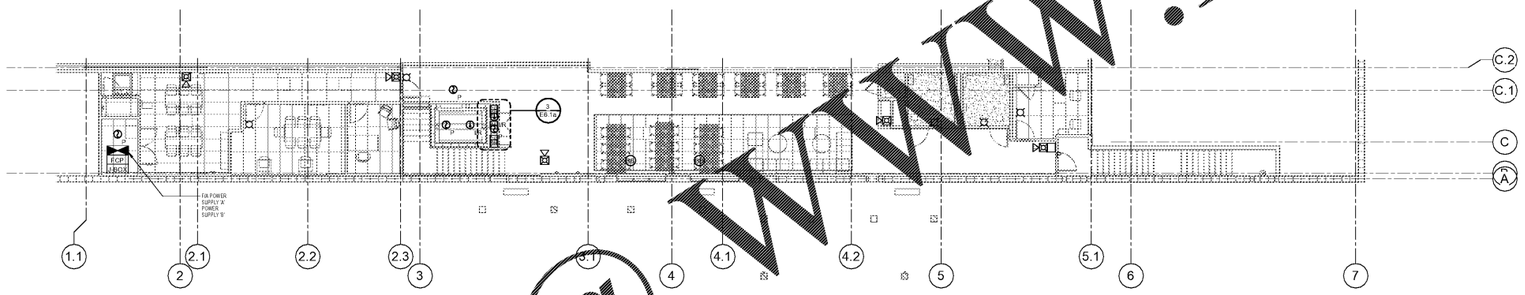


1 FIRE ALARM MEZZANINE PLAN (E6.1b)
SCALE: 1/8" = 1'-0"

## GENERAL FIRE/ SECURITY ALARM NOTES

1. THE ELECTRICAL CONTRACTOR SHALL BE RESPONSIBLE FOR THE COMPLETE PERMIT, INSTALLATION, AND PROGRAMMING, OF THE FIRE ALARM AND SECURITY ALARM SYSTEM.
2. INSTALLATION OF THE FIRE ALARM AND SECURITY ALARM SYSTEMS SHALL COMPLY WITH THE INFORMATION IN THESE DRAWINGS AND FIRE ALARM AND SECURITY ALARM SYSTEM SPECIFICATIONS ON DWG. E-6.1b
3. THE ELECTRICAL CONTRACTOR SHALL OBTAIN ALL BUILDABLE PERMIT PLANS FOR THE PROJECT FROM PUBLIX'S FIRE ALARM AND SECURITY ALARM ENGINEER, TRICON ENGINEERS, INC. CONTACT DENNIS VANN 813.227.9196.
4. NO SUBSTITUTIONS OF ANY FIRE ALARM OR SECURITY ALARM SYSTEMS IN WHOLE OR PART SHALL BE ALLOWED. ALL DEVICES AND COMPONENTS SHALL BE AS SPECIFIED ON THIS DRAWING AND IN SHOP SUBMITTALS.
5. NO DEVIATION FROM THE DESIGN INDICATED IN THIS DRAWING SHALL BE ALLOWED WITHOUT SUBMITTING IN WRITING A REQUEST FOR REVIEW, APPROVAL AND PLANS REVISION, FROM PUBLIX ENGINEER OF RECORD OR THE FIRE ALARM/SECURITY ALARM ENGINEER OF RECORD.
6. THE FIRE ALARM/SECURITY ALARM CONTRACTOR WILL BE RESPONSIBLE FOR ALL PERMITS, INSPECTIONS, AND ASSOCIATED COSTS NECESSARY FOR A COMPLETE AND OPERATIONAL SYSTEM.
7. THE FIRE ALARM CONTRACTOR SHALL PROVIDE A 11"X17" LAMINATED ZONE MAP ADJACENT TO THE FIRE ALARM KEYPAD AT THE ENTRANCE. THE DRAWING FOR THE ZONE MAP SHALL BE ACQUIRED FROM TRICON ENGINEERS.
8. ALL BURGLAR ALARM INITIATING DEVICES SHALL BE SUPPLIED WITH A POPIT MONITORING MODULE.


Publix SUPER MARKETS

CORPORATE OFFICES, FACILITIES DESIGN
BOX 407, LAKELAND, FL 33802
(863) 680-5295
PHYSICAL ADDRESS
3300 PUBLIX CORPORATE PARKWAY
LAKELAND, FL 33811-3311

PUBLIX FACILITIES DESIGN DEPARTMENT
DAVID L. ROBBEE, AIA
ARCHITECT FL REG. 14,
DAVID A. RUBIN
ARCHITECT FL REG. 16
GA REG. 11421
SC REG. 7477
AL REG. 6234
TN REG. 103497
NC REG. 12432
VA REG. 0401017097
JOHN W. KITCHENS, PE
STRUCTURAL FL REG. 45277
GA REG. 020251
SC REG. 16349
AL REG. 26382
TN REG. 101507
PAUL C. HARMAN, PE
STRUCTURAL FL REG. 51959
GA REG. 27740
SC REG. 21754
AL REG. 24965
TN REG. 107482
NC REG. 39673
VA REG. 0402055022
JOHN J. CARAMALIS, PE
MECHANICAL FL REG. 43589
GA REG. 021246
SC REG. 16521
AL REG. 20581
TN REG. 106597
VA REG. 0402055478
ANTHONY CLEMENTI, PE
MECHANICAL FL REG. 54781
GA REG. 31682
SC REG. 25591
AL REG. 28469
TN REG. 111382
NC REG. 039664
VA REG. 0402056537
RAYMOND J. SIRIANNI, PE
ELECTRICAL FL REG. 54065
GA REG. 925636
SC REG. 19743
AL REG. 23065
TN REG. 108038
NC REG. 039963
VA REG. 0402055379



© COPYRIGHT 2018
PUBLIX SUPER MARKETS, INC.

THESE CONSTRUCTION DOCUMENTS ARE THE PROPERTY OF PUBLIX SUPER MARKETS, INC. AND ARE NOT TO BE COPIED OR REUSED FOR ANY SPECIFIC BUILDING WITHOUT WRITTEN PERMISSION. THESE DRAWINGS SHALL NOT BE DUPLICATED WITHOUT PRIOR WRITTEN PERMISSION OF PUBLIX SUPER MARKETS, INC.

THE DESIGN INDICATED IN THESE CONSTRUCTION DOCUMENTS DOES, TO THE BEST OF MY KNOWLEDGE, INFORMATION, AND BELIEF, COMPLY WITH THE APPLICABLE MINIMUM BUILDING CODES


PERMIT SET DATE 8/29/2018 11:20:29 AM

PLOT DATE:
August, 21 2018

| No. | Description | Date |
|---|---|---|
| | | |
| | | |
| | | |
| | | |
| | | |
| | | |
| | | |

STORE NUMBER
1687
Tattersall Park

US 280 & Highway 19
Hoover
Shelby Co., AL

48.10
V3514-2018

SIENNA LITE

MEZZANINE FIRE ALARM

As indicated

E6.1a


Order Plans @ WWW.LDILine.com


8/29/2018 11:20:29 AM C:\Users\KJVS\Documents\1687_Main Model_2018_ajvs.rvt