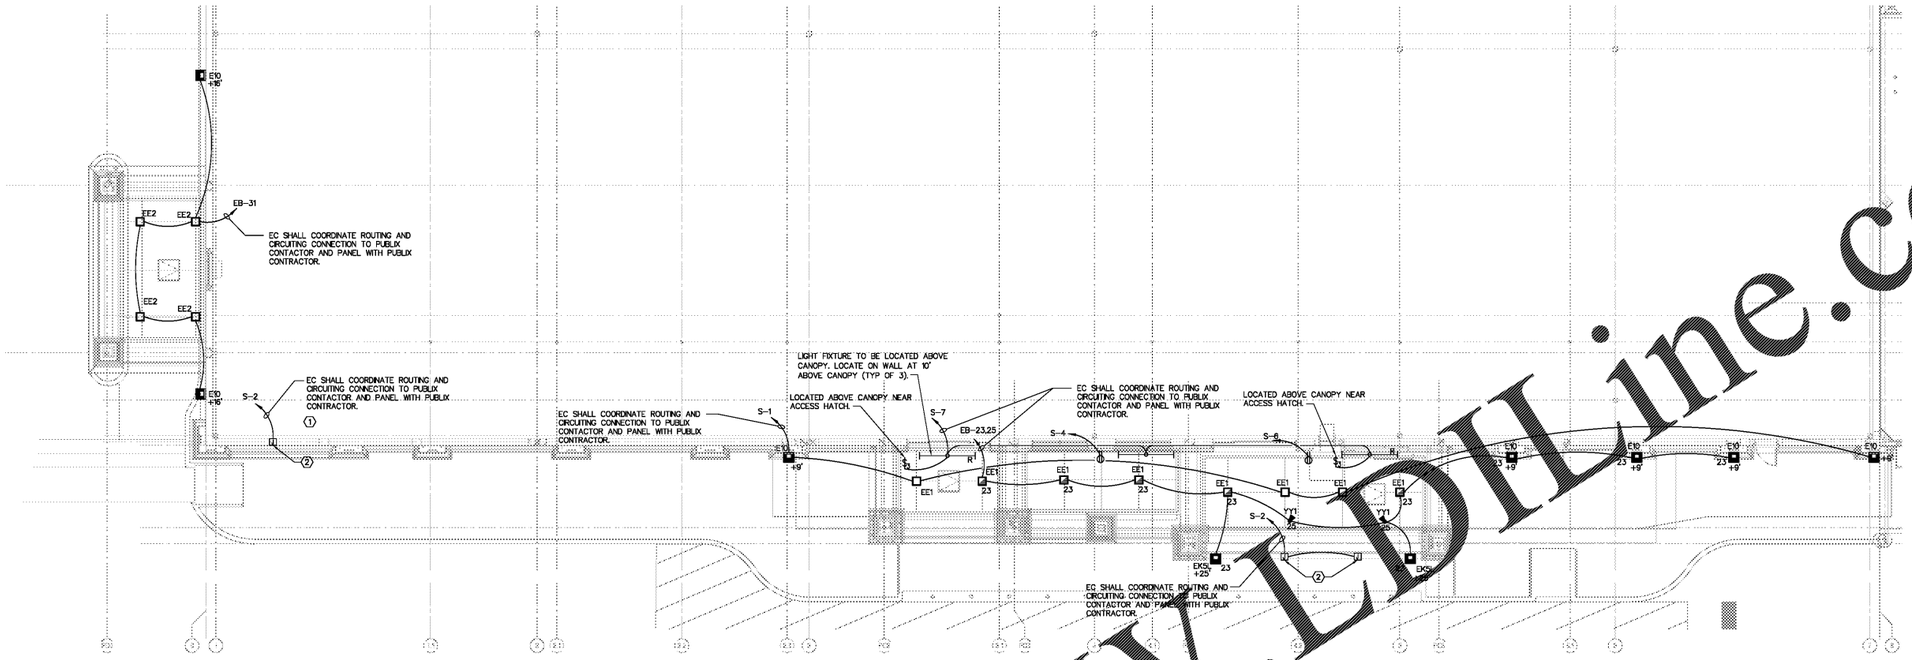


## CANOPY ELECTRICAL PLAN

SCALE: 1/8"=1'-0"

NOTES

1. APPROXIMATE LOCATION OF PANELS 'S' AND 'EB'.
2. PROVIDE JUNCTION BOX AND 3/4" EMPTY CONDUIT EXTEND INTO PUBLIX SPACE FOR FUTURE SIGN CIRCUITING. COORDINATE JUNCTION BOX LOCATIONS WITH SIGN INSTALLER PRIOR TO ROUGH-IN.

GENERAL NOTES

1. ALL CONDUCTORS SHALL BE #10 AWG IN 3/4"C, UON.
2. EC SHALL VERIFY ALL LIGHT FIXTURE LOCATIONS WITH ARCHITECT PRIOR TO ROUGH-IN.
3. ALL FIXTURES TO BE SUPPLIED AND INSTALLED BY EC EXCEPT TYPE 'YY1' FIXTURE. TYPE 'YY1' FIXTURE SHALL BE PROVIDED BY PUBLIX AND INSTALLED BY EC
4. NO SUBSTITUTIONS ALLOWED.

## LUMINAIRE SCHEDULE

| | QTY. | MARK | LUMINAIRE WATTAGE | MANUF. | CATALOG NUMBER | DESCRIPTION | MOUNTING | BALLAST QTY. | BALLAST TYPE | LAMP QTY. | LAMP TYPE |
|---|---|---|---|---|---|---|---|---|---|---|---|
| * | [illegible] | E10 | [illegible]27 | [illegible] | [illegible] | TYPE [illegible] | WALL [illegible] | N/A | LED DRIVER | | 27W 4000K LED |
| | 9 | EE1 | 55 | [illegible] | [illegible] | 55W LED RECESSED CLG. [illegible] | RECESSED | | | | 55W 4000K LED |
| | 4 | EE2 | 55 | [illegible] | [illegible] | 55W LED RECESSED CLG. [illegible] | RECESSED | | | | 55W 4000K LED |
| * | 2 | EK5 | 135 | [illegible] | [illegible] | TYPE [illegible] | WALL [illegible] | N/A | LED DRIVER | | 135W 4000K LED |
| | 2 | YY1 | 55 | [illegible] | [illegible] | WALL WASH LED - WHITE | CEILING MOUNT | N/A | [illegible] | | 55W 4000K LED |

* INDICATES UL LISTED AS SUITABLE FOR WET OR DAMP LOCATION TO COMPLY WITH N.E.C. 410-4




KEY PLAN
SCALE: NONE

Job Number: 51222

Colwill Engineering
Consulting Engineers, Inc.
Engineering Business No. CA-2361 E
6760 East Adamo Drive Tampa, Florida 33605
Tel: 813-661-9300 Fax: 813-661-9404
© 2018 ALL RIGHTS RESERVED

Cuhaci & Peterson
Architects Engineers Planners
1925 Prospect Ave.
Orlando, FL 32814
P (407) 661-9100
F (407) 661-9101
www.cpp.com

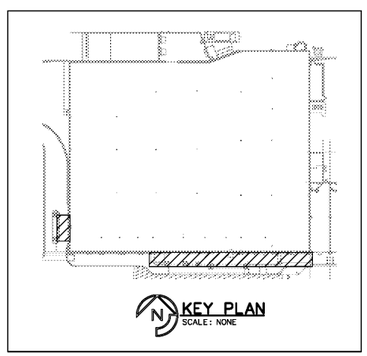CLIENT NAME
White Development Company
1801 South Keene Road
Clearwater, Florida 33756

PROJECT NAME
Publix @ Tattersall Park
NEC of U.S. Highway 280 & Highway 119
Hoover, Alabama

SHEET TITLE
Canopy Electrical Plan

| Revision Schedule | | |
|---|---|---|
| No. | Description | Date |
| 0 | Issued for Bid & Permit | 7/26/18 |

| | |
|---|---|
| PROJECT NO | 2180080 |
| DATE | 07-26-18 |
| DRAWN | SW |
| CHECKED | PC |

E100

Order Plans @ WWW.LDILine.com

J:\51222 Publix Hoover AL\Publix Canopy\CADD\51222 Canopy E100.dwg, 8/7/2018 4:46:04 PM, sharon wang