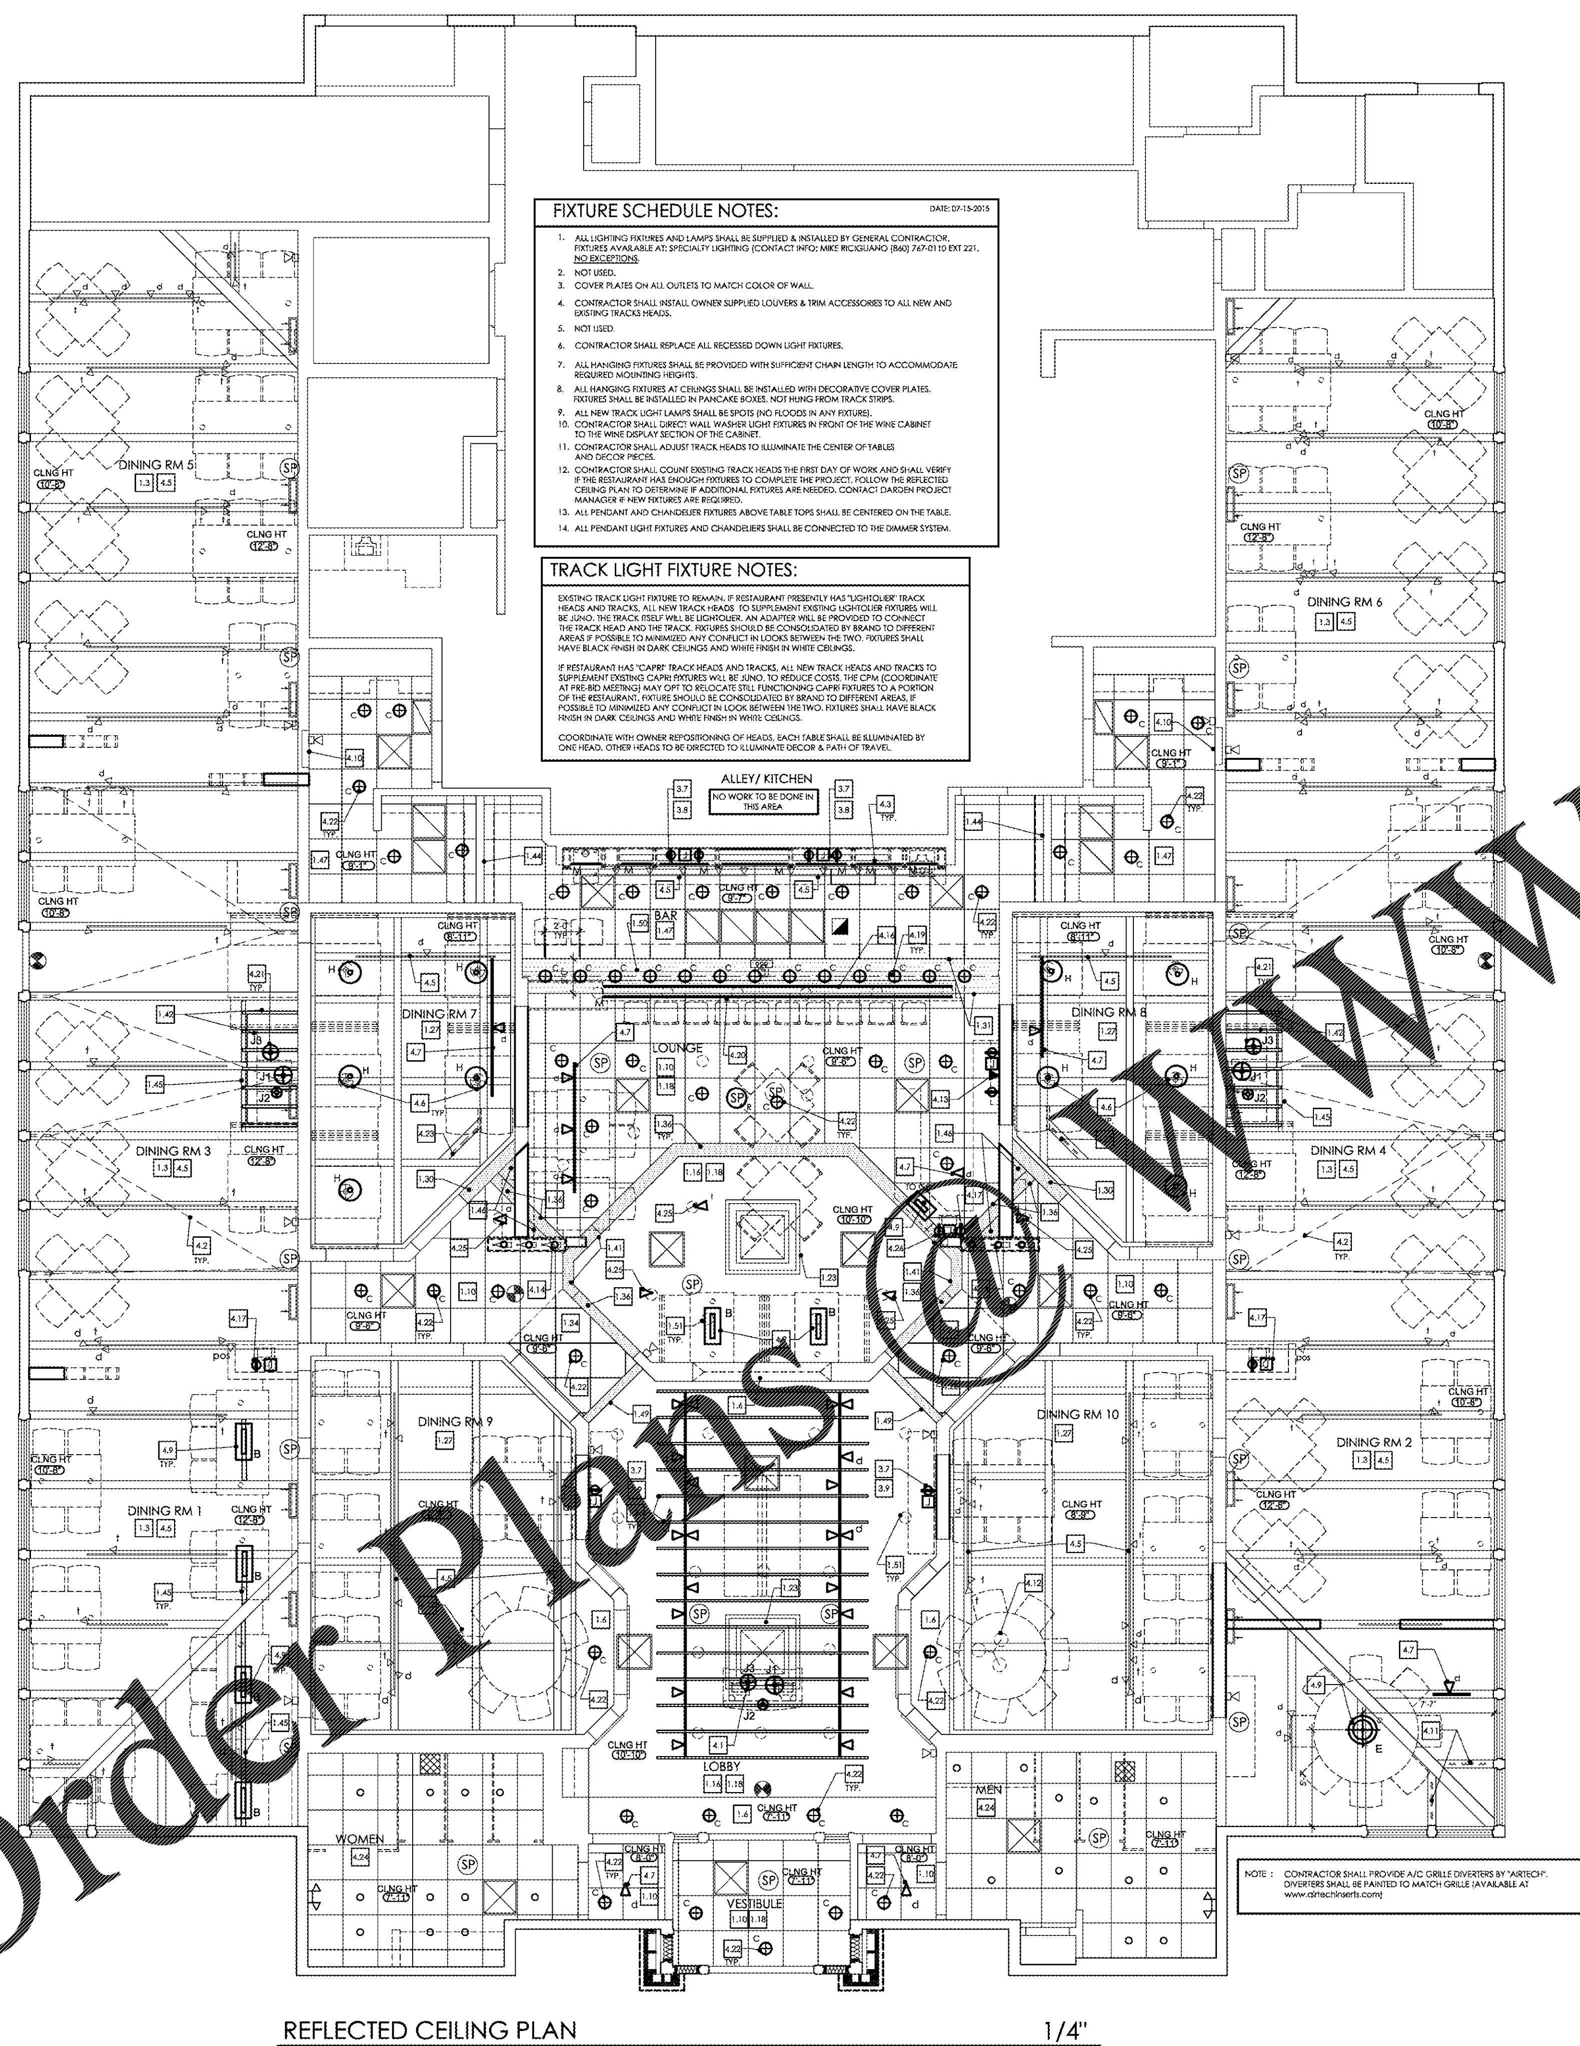

FIXTURE SCHEDULE NOTES:

DATE: 07-15-2015

1. ALL LIGHTING FIXTURES AND LAMPS SHALL BE SUPPLIED & INSTALLED BY GENERAL CONTRACTOR. FIXTURES AVAILABLE AT: SPECIALTY LIGHTING (CONTACT INFO: MIKE RICIGLIANO (860) 767-0110 EXT 221. NO EXCEPTIONS.
2. NOT USED.
3. COVER PLATES ON ALL OUTLETS TO MATCH COLOR OF WALL.
4. CONTRACTOR SHALL INSTALL OWNER SUPPLIED LOUVERS & TRIM ACCESSORIES TO ALL NEW AND EXISTING TRACKS HEADS.
5. NOT USED.
6. CONTRACTOR SHALL REPLACE ALL RECESSED DOWN LIGHT FIXTURES.
7. ALL HANGING FIXTURES SHALL BE PROVIDED WITH SUFFICIENT CHAIN LENGTH TO ACCOMMODATE REQUIRED MOUNTING HEIGHTS.
8. ALL HANGING FIXTURES AT CEILINGS SHALL BE INSTALLED WITH DECORATIVE COVER PLATES. FIXTURES SHALL BE INSTALLED IN PANCAKE BOXES, NOT HUNG FROM TRACK STRIPS.
9. ALL NEW TRACK LIGHT LAMPS SHALL BE SPOTS (NO FLOODS IN ANY FIXTURE).
10. CONTRACTOR SHALL DIRECT WALL WASHER LIGHT FIXTURES IN FRONT OF THE WINE CABINET TO THE WINE DISPLAY SECTION OF THE CABINET.
11. CONTRACTOR SHALL ADJUST TRACK HEADS TO ILLUMINATE THE CENTER OF TABLES AND DECOR PIECES.
12. CONTRACTOR SHALL COUNT EXISTING TRACK HEADS THE FIRST DAY OF WORK AND SHALL VERIFY IF THE RESTAURANT HAS ENOUGH FIXTURES TO COMPLETE THE PROJECT. FOLLOW THE REFLECTED CEILING PLAN TO DETERMINE IF ADDITIONAL FIXTURES ARE NEEDED. CONTACT DARDEN PROJECT MANAGER IF NEW FIXTURES ARE REQUIRED.
13. ALL PENDANT AND CHANDELIER FIXTURES ABOVE TABLE TOPS SHALL BE CENTERED ON THE TABLE.
14. ALL PENDANT LIGHT FIXTURES AND CHANDELIERS SHALL BE CONNECTED TO THE DIMMER SYSTEM.

TRACK LIGHT FIXTURE NOTES:

EXISTING TRACK LIGHT FIXTURE TO REMAIN. IF RESTAURANT PRESENTLY HAS "LIGHTOLIER" TRACK HEADS AND TRACKS, ALL NEW TRACK HEADS TO SUPPLEMENT EXISTING LIGHTOLIER FIXTURES WILL BE JUNO. THE TRACK ITSELF WILL BE LIGHTOLIER. AN ADAPTER WILL BE PROVIDED TO CONNECT THE TRACK HEAD AND THE TRACK. FIXTURES SHOULD BE CONSOLIDATED BY BRAND TO DIFFERENT AREAS IF POSSIBLE TO MINIMIZED ANY CONFLICT IN LOOKS BETWEEN THE TWO. FIXTURES SHALL HAVE BLACK FINISH IN DARK CEILINGS AND WHITE FINISH IN WHITE CEILINGS.

IF RESTAURANT HAS "CAPRI" TRACK HEADS AND TRACKS, ALL NEW TRACK HEADS AND TRACKS TO SUPPLEMENT EXISTING CAPRI FIXTURES WILL BE JUNO. TO REDUCE COSTS, THE CPM (COORDINATE AT PRE-BID MEETING) MAY OPT TO RELOCATE STILL FUNCTIONING CAPRI FIXTURES TO A PORTION OF THE RESTAURANT. FIXTURE SHOULD BE CONSOLIDATED BY BRAND TO DIFFERENT AREAS, IF POSSIBLE TO MINIMIZED ANY CONFLICT IN LOOK BETWEEN THE TWO. FIXTURES SHALL HAVE BLACK FINISH IN DARK CEILINGS AND WHITE FINISH IN WHITE CEILINGS.

COORDINATE WITH OWNER REPOSITIONING OF HEADS. EACH TABLE SHALL BE ILLUMINATED BY ONE HEAD. OTHER HEADS TO BE DIRECTED TO ILLUMINATE DECOR & PATH OF TRAVEL.

NOTE : CONTRACTOR SHALL PROVIDE A/C GRILLE DIVERTERS BY "AIRTECH". DIVERTERS SHALL BE PAINTED TO MATCH GRILLE (AVAILABLE AT www.airtechinserts.com)

REFLECTED CEILING PLAN 1/4"

CEILING PLAN NOTES:

DATE: 03-11-2016

1.3 EXISTING CEILING PANELS TO REMAIN.
1.4 NOT USED.
1.5 NOT USED.
1.6 EXISTING SOFFIT OR HEADER TO BE PAINTED P-1.
1.10 REPLACE EXISTING ACOUSTICAL CEILING TILES, USE ITEM (202). EXISTING CEILING GRID & CROWN MOLDING (IF EXISTING) TO BE PAINTED TO MATCH TILE COLOR, REFER TO FINISH SCHEDULE, SHEET A8.1. ALL A/C DIFFUSERS, RETURN GRILLES AND EMERGENCY LIGHTS HOUSING SHALL BE PAINTED TO MATCH CEILING TILE COLOR.
1.16 EXISTING GYP. BOARD CEILING AND CROWN MOLDING (IF EXISTING) TO BE PAINTED (P-4). REFER TO FINISH SCHEDULE, SHEET A8.1. REPLACE MONOPOINTS TO BLACK COLOR, MATCH EXISTING FROM DINING ROOMS. ALL A/C DIFFUSERS & RETURN GRILLES SHALL BE PAINTED(P-4). REPLACE ALL DOWN LIGHT FIXTURES (IF APPLICABLE).
1.17 NOT USED.
1.18 EXISTING RECESSED SPEAKERS SHALL BE PAINTED TO MATCH THE COLOR OF THE ADJACENT ACOUSTICAL CEILING TILES OR GYP. BOARD CEILING.
1.22 NOT USED.
1.23 EXISTING SKYLIGHT TO REMAIN.
1.24 NOT USED.
1.25 NOT USED.
1.26 PROVIDE WOOD CEILING JOIST SYSTEM. REFER TO DETAILS 1 & 2/ A8.3.
1.27 EXISTING LATTICE PANELS, TRIMMING AND FRAME TO REMAIN.
1.28 NOT USED.
1.29 NOT USED.
1.30 AFTER REMOVAL OF WALL BELOW, PROVIDE HEADER (BOTTOM TO MATCH ADJACENT HEADER), SECURED TO STRUCTURE ABOVE. PROVIDE M.R. GYP. BOARD AND PLASTER FINISH TO MATCH EXISTING (PAINTED P-1). COORDINATE WITH OWNER.
1.31 REWORK PORTION OF EXISTING ACOUSTICAL CEILING AS REQUIRED TO ALLOW FOR NEW HEADER OR SOFFIT.
1.32 NOT USED.
1.33 NOT USED.
1.34 REMOVE VAULTED SOFFIT AS REQUIRED, REPAIR DAMAGED AREAS. MATCH EXISTING FINISHES. PROVIDE ACOUSTICAL CEILING TILES AND GRID EXTENSION FROM ADJACENT CEILING AREAS.
1.35 NOT USED.
1.36 REMOVE LOWER PORTION OF HEADER, BOTTOM OF NEW HEADER TO MATCH ADJACENT HEADER. PROVIDE FRAMING AS REQUIRED WITH ½" GYPSUM BOARD AND PLASTER FINISH TO MATCH EXISTING. ALL SURFACES SHALL BE PAINTED P-1.
1.37 NOT USED.
1.38 NOT USED.
1.39 NOT USED.
1.40 NOT USED.
1.41 AFTER REMOVAL OF WALL BELOW, PROVIDE HEADER (BOTTOM TO MATCH ADJACENT HEADER), SECURED TO STRUCTURE ABOVE. PROVIDE M.R. [illegible] AND PLASTER FIN[illegible] TO MATCH EXISTING (PAINTED P-1). COORDINATE WI[illegible]
1.42 INSTALL OWNER PROVIDED LATTICE / PENDAN[illegible]PORT UNIT, REFER T[illegible]2 /A8.3.
1.43 NOT USED.
1.44 EXISTING SHELF TO BE ENCLOSED WITH OW[illegible]OVIDED MILLWORK. CONTR[illegible] TO VERIFY LOCATION OF EXISTING SPRINKLER HEAD O[illegible]ETURNS ABOVE TO AVOID A[illegible]RUPTION (IF APPLICABLE). COORDINATE WITH OWNER. RE[illegible]Y DAMAGED AREAS. MAT[illegible]STING FINISHES.
1.45 PROVIDE 3x6 WOOD MEMBER BETWEEN RAFTERS [illegible]EW PENDANT FIXTURE SU[illegible], STAINED AND VARNISHED TO MATCH EXISTING.
1.46 PROVIDE [illegible] GYP. BOARD CEILING EXTENSION. US[illegible]OOD STUDS AT 16" O[illegible] SECURED TO STRU[illegible]OVE, WITH ½" GYP. BOARD & PLASTER F[illegible] MATCH EXISTING [illegible]AINTED (P-1).
1.47 EXISTING [illegible]TICAL CEILING TILES & GRID TO BE PAIN[illegible]. ALL A/C [illegible]FUSERS & RETURN GR[illegible]HALL BE PAINTED TO MATCH CEILING TI[illegible]OR. RE[illegible]CE ALL DOWN LIGHT FIXTUR[illegible]
1.48 NOT USED.
1.49 PROVIDE NEW HE[illegible]BOTTOM AT ±9'-0"A.F.F. [illegible]TCH ADJACENT HEADER). USE 2x WOOD STUDS AT 16" O.C. S[illegible]D TO STRUCTURE ABO[illegible] WITH ½" GYP. BOARD & PLASTER FINISH TO MATCH EXISTING, PA[illegible]P-1.
1.50 EXISTING OVERHEAD C[illegible]S TO BE RE[illegible]ED. PROVIDE NEW ½" GYPSUM BOARD SOFFIT (PAINTED P-1) REFER TO [illegible]
1.51 EXISTING LIGHT FIXTURE TO [illegible]OVED AS REQUIRED (CONTRACTOR TO PATCH & REPAIR EXISTING GYP. BOARD CEI[illegible] AS NECESSARY).
3.7 CONTRAC[illegible]ALL PROVIDE ELECTRICAL AND COAXIAL CABLE CONNECTIONS FOR CABLE BOXES, CO[illegible]NATE FINAL LOCATION WITH CONSTRUCTION PROJECT MANAGER.
3.8 CONTRACTOR TO INSTALL OWNER PROVIDED FLATSCREEN T.V. PROVIDE ELECTRICAL & COAXIAL CABLE CONNECTION. COORDINATE WITH OWNER.
3.9 CONTRACTOR SHALL PROVIDE CAT 6 CABLE TO RUN FROM THIS LOCATION TO MANAGER'S OFFICE. COORDINATE WITH OWNER.

4.1 NEW PENDANTS, PROVIDE ELECTRICAL CONNECTIONS. REFER TO DETAIL 10/ A8.3.
4.2 EXISTING MARKET STRING LIGHTS TO BE REMOVED, INCLUDING WALL SUPPORTS AND ELECTRICAL CONNECTION. REPAIR DAMAGED AREAS, MATCH EXISTING FINISHES. COVER ANY OUTLET WITH BLANK PLATE.
4.3 NEW BACK BAR CABINET LIGHTING. PROVIDE ELECTRICAL CONNECTION. VERIFY ELECTRICAL REQUIREMENTS WITH OWNER'S VENDOR. COORDINATE WITH OWNER.
4.4 NOT USED.
4.5 EXISTING TRACK LIGHT FIXTURE TO REMAIN. REFER TO TRACK LIGHT FIXTURE NOTES THIS SHEET.
4.6 REPLACE PENDANT OR CHANDELIER LIGHT FIXTURE, IF CIRCUIT IS IN THE SAME AS ADJACENT TRACK OR FIXTURE IS CONNECTED TO EXISTING TRACK, THEY NEED TO BE SEPARATED (IF APPLICABLE).
4.7 NEW TRACK LIGHT FIXTURES OR MONOPOINT (BLACK FINISH). PROVIDE ELECTRICAL CONNECTION. COORDINATE WITH OWNER'S CONSULTANT. COORDINATE WITH OWNER POSITIONING OF HEADS. EACH HEAD TO BE DIRECTED TO ILLUMINATE DECOR.
4.8 NOT USED.
4.9 NEW PENDANT OR CHANDELIER FIXTURE. PROVIDE ELECTRICAL CONNECTION.
4.10 EXISTING DIMMER PANEL TO BE REPLACED. REPAIR DAMAGED AREAS. MATCH EXISTING FINISHES. REFER TO ELECTRICAL DRAWINGS.
4.11 REMOVE TRACK LIGHT FIXTURE AND ELECTRICAL CONNECTION. REPAIR DAMAGED AREAS. MATCH EXISTING FINISHES. CONTRACTOR SHALL RE-WORK ELECTRICAL CONNECTIONS IF TRACKS ARE CONNECTED TO THE SAME CIRCUIT THAN ADJACENT CHANDELIER. ASSURE THAT CHANDELIER REMAINS WITH POWER.
4.12 EXISTING PENDANT OR CHANDELIER FIXTURE TO BE REMOVED AS REQUIRED.
4.13 PROVIDE ELECTRICAL OUTLETS (ONE BEHIND THE PANEL AND ONE CONVENIENCE OUTLET AT WALL BELOW PANEL) , PHONE AND DATA CONNECTIONS FOR MONITOR, PRINTER AND PHONE AT WALL PANEL. PROVIDE (2) 1" EMPTY CONDUITS FROM WALL PANEL OPENINGS OF PHONE AND MONITOR TO PHONE BOARD AND PATCH PANEL. REFER TO RISER DIAGRAM AT ELECTRICAL DRAWINGS. COORDINATE WITH OWNER.
4.14 NEW WINE DISPLAY CABINET LIGHT. PROVIDE ELECTRICAL CONNECTION.
4.15 NOT USED.
4.16 NEW LEGRAND USB PLUGMOLD BK20GB(LENGHT TO BE DETERMINED ON FIELD)06TRUSB WITH USB CONNECTION EVERY 36" AT BAR DIE. REFER TO DETAIL 3/ A8.1 AND ELECTRICAL DRAWINGS.
4.17 PROVIDE ELECTRICAL AND DATA CONNECTIONS FOR POS UNIT. COORDI[illegible]ITH OWNER.
4.18 NOT USED.
4.19 NEW SOFFIT LIGHTS. PROVIDE ELECTRICAL CONNECTION.
4.20 NEW BAR DIE STRIP LIGHT. PROVIDE ELECTRICAL CONNECTION.
4.21 NEW PENDANTS ABOVE WINE STATION, REFER T[illegible]L 12/ A8.3. [illegible]VIDE ELECTRICAL C[illegible]NNECTION.
4.22 EXISTING LIGH[illegible]URE TO BE REPLACED. RE[illegible]G FIXTUR[illegible]EDULE.
4.23 EXISTING TRAC[illegible]HT OR MONOPO[illegible]RE TO BE [illegible]VED AS R[illegible]MAGED AREAS, MATCH EXISTING FINISHES.
4.24 EXISTING RECESSED CAN LIGHT FIXTURE[illegible] REMAIN, REPLA[illegible]STING LAMPS WITH NEW PHILIP 7W-7MR16 / ENE[illegible]700K-12V WIT[illegible] SATCO 92-32[illegible]KET EXTENDER.
4.25 EXISTING LIGHT FIXTU[illegible]E REPLACED [illegible]EW TRACK OR [illegible]INT LIGHT FIXTURE (BLACK FINISH). RE[illegible]TING FIXTURE [illegible]DULE.
4.26 PROVIDE ONE CONVENIEN[illegible]UTLET 6" ABOV[illegible] TO GO CABINETRY. REFER TO ELECTRICAL DRAWINGS.

GENERAL NOTES

[illegible] CEILING HEIGHT AT HARD SURFACE C[illegible] TO BE MEASURED TO BOTTOM OF GYP. BD.
[illegible] CEILING HEIGHT AT LAY-IN CEILINGS [illegible] BE MEASURED TO BOTTOM OF FINISHED MATERIAL
[illegible] [illegible]AINT ALL A.C. WALL AN[illegible]EILING GRILLS & SPEAKERS TO MATCH ADJACENT SURFACE.
4. [illegible]AN AND REFURBIS[illegible] RELOCATED LIGHT FIXTURES, DIFFUSERS AND RETURN AIR [illegible]ES TO "LIKE N[illegible]" CONDITION.
5. [illegible]IBILITY OF LOCATING MECHANICAL AND ELECTRICAL ITEMS WHERE SHOWN. C[illegible] WITH REFLECTED CEILING PLAN SHALL BE BROUGHT TO THE ATTENTION OF THE OWNER FO[illegible]OLUTION PRIOR TO PROCEEDING WITH ANY NEW WORK.
6. [illegible]RNISH AND INSTALL ALL NEW LIGHTING FIXTURES AS SCHEDULED U.O.N. CONTRACTOR SHALL BE RESPONSIBLE FOR WIRING, CIRCUITING, DIMMING, AND SWITCHING IN ACCORDANCE WITH STATE AND LOCAL CODES, AND THESE DOCUMENTS. CIRCUIT ALL WIRING THROUGH DIMMER CONTROL BACK TO APPROPRIATE POWER PANEL. NO CIRCUIT SHALL HAVE A LOAD GREATER THAN 1500 WATTS.
7. ALL MATERIAL AND EQUIPMENT SHALL BE FURNISHED BY THE ELECTRICAL CONTRACTOR. ALL WIRE SHALL BE CODE GRADE COPPER "THHN" OF SIZE SHOWN ON THE DRAWINGS AND / OR REQUIRED BY THE N.E.C. LATEST EDITION. CONDUIT SHALL BE METALLIC E.M.T. ALL FLEXIBLE CONDUIT WIRING SHALL INCLUDE "GREEN" WIRE GROUND. MINIMUM WIRE SIZE SHALL BE NO. 12 A.W.G.
   A. IF ALLOWABLE BY CODE MC (METAL CLAD CABLE) IS ACCEPTABLE
   B. AC (ARMORED CABLE) IS NOT ALLOWABLE.
8. GENERALLY, EMERGENCY LIGHTING IS NOT SHOWN. EXISTING EMERGENCY LIGHTING SYSTEM SHALL BE SALVAGED DURING DEMOLITION, CLEANED, TESTED, REPAIRED AS REQUIRED TO MAKE IT OPERATIONAL, AND REINSTALLED IN EXISTING LOCATIONS UNLESS NOTED OTHERWISE.
9. RELOCATION OF T-STATS., RECEPTACLES ETC. THAT ARE IN CONFLICT WITH DECOR ITEMS WILL BE THE RESPONSIBILITY OF THE GENERAL CONTRACTOR PRIOR TO ACCEPTANCE BY D.R.I.
10. CONTRACTOR SHALL RE INSTALL OR RELOCATE SMOKE DETECTORS AS REQUIRED. ADJUST SYSTEM AS PER MANUFACTURER RECOMMENDATIONS. (IF APPLICABLE)
11. CONTRACTOR SHALL PROVIDE ALL DEVICES REQUIRED TO CONNECT AND INSTALL OWNER SUPPLIED FIXTURES.
12. IN ALL PAINTED CEILINGS AND NEW ACOUSTICAL CEILING AREAS, THE CONTRACTOR SHALL REMOVE, PAINT AND RE-INSTALL ALL A/C DIFFUSERS, RETURNS, SPEAKERS, ETC.. ALL SURFACES SHALL BE CLEAN AND FREE OF GREASE, GRIME AND DIRT, AS WELL AS PROCESS OILS AND CONTAMINANTS, PROVIDE PRIMER AND PAINT (ALKYD ENAMEL BASE) TO MATCH NEW CEILING PAINT COLOR.
13. ALL BASE BOARD HEATERS AND/OR WALL OR CEILING UNIT HEATERS (IF APPLICABLE) SHALL BE CLEANED AS REQUIRED.
14. CONTRACTOR SHALL REPAINT ALL SIDE A/C WALL DIFFUSERS TO MATCH NEW PAINT OF ADJACENT WALL.
15. FLUSH-MOUNTED DOOR CONTACTS TO BE REINSTALLED BY OWNER'S SECURITY SYSTEMS VENDOR (ADT).

LIGHTING FIXTURE SCHEDULE

DATE: 11-10-2017

SYMBOL	DESCRIPTION	LAMP QTY. & TYPE	FIXTURE WATTAGE	VOLTS	REMARKS
B	PENDANT FIXTURE KICHLER LIGHTING S154252 (OLD BRONZE FINISH) SHADE: HONEY OPALESCENT	TCP-2400K (2) LED7A19DOD24K	14	120	PENDANT FIXTURE AT DINING ROOM (6'-4" A.F.F.)
TO GO	PENDANT FIXTURE KICHLER LIGHTING S154251 (OLD BRONZE FINISH) SHADE: HONEY OPALESCENT	TCP 2400K (2) LED7A19DOD24K	14	120	PENDANT FIXTURE AT BAR COUNTER TO GO BOTTOM AT 7'-0" A.F.F.
C	RECESSED LIGHT FIXTURE CON-TECH TRIM: CTR2002-BLK-B HOUSING: #RL 20	TCP LED8P2020D27KNFL	8	120	NEW BAR SOFFIT LIGHT FIXTURE AND GENERAL HI-HATT REPLACEMENT
D	CHANDELIER FIXTURE KICHLER LIGHTING 2347OZ (OLDE BRONZE FINISH) GLASS: CLEAR W/LIGHT UMBER ETCH	(12) TCP LED4E26B1124KF	96	130	CHANDELIER FIXTURE AT FAMILY ROOM (6'-6" A.F.F.)
P	CHANDELIER FIXTURE KICHLER LIGHTING (1)2943OZ, (4)2996OZ (OLDE BRONZE FINISH) GLASS: CLEAR W/LIGHT UMBER ETCH	(8) TCP LED4E26B1124KF	64	130	CHANDELIER FIXTURE EXISTING FAMILY ROOM TABLE (6'-6" A.F.F.). FIXTURE HAS TO BE MODIFIED - STEMS REMOVED AND CHAINS USED IN PLACE.
E	PENDANT FIXTURE KICHLER LIGHTING S152279 (OLDE BRONZE FINISH) SHADE: LIGHT UMBER TRANSLUCENT ORGANZA	(4) BULBRITE NOS25T6/SQ/E12	100	120	CHANDELIER FIXTURE AT ROUND TABLE (5'-6" A.F.F.)
F	PENDANT FIXTURE KICHLER LIGHTING S152148 (OLDE BRONZE FINISH), HONEY OPALESCENT GLASS	TCP-2400K (1) LED7A19DOD24K	7	120	PENDANT FIXTURE AT LOUNGE. REFER TO DETAIL 1/ A8.4
H	PENDANT FIXTURE KICHLER LIGHTING 43201OZ (OLDE BRONZE FINISH) GLASS: SATIN ETCHED	(1) TCP LED4E26B1124KF	8	130	PENDANT FIXTURE AT DINING ROOM BOTTOM OF FIXTURE AT 30" FROM TABLE
J1	PENDANT FIXTURE KICHLER LIGHTING 42044OZMER (OLDE BRONZE), ANTIQUE MERCURY GLASS	(1) BULBRITE NOS40-1910	40	120	PENDANT FIXTURE AT LOBBY OVER HOSTESS STAND, REFER TO DETAIL 10/ A8.3 AT SIDE DINING AREAS, REFER TO DETAIL 12/ A8.3
J2	PENDANT FIXTURE KICHLER LIGHTING 42456OZCP (OLDE BRONZE), CHAMPAGNE GLASS	(1) BULBRITE NOS40-1910	40	120	PENDANT FIXTURE AT LOBBY OVER HOSTESS STAND, REFER TO DETAIL 10/ A8.3 AT SIDE DINING AREAS, REFER TO DETAIL 12/ A8.3
J3	PENDANT FIXTURE KICHLER LIGHTING 42141OZCS (OLDE BRONZE), CLEAR SEEDY GLASS	(1) BULBRITE NOS40-1910	40	120	PENDANT FIXTURE AT LOBBY OVER HOSTESS STAND, REFER TO DETAIL 10/ A8.3
L	WALL SCONCE FIXTURE KICHLER LIGHTING 6144OZ (OLDE BRONZE FINISH), CLEAR/SATIN ETCH GLASS	(1) TCP LED4E26B1124KF	8	130	DECORATIVE WALL SCONCE AT DINING 7 CENTER OF ELECTRICAL BOX AT 5'-6" A.F.F.
M	STRIP LIGHTING INNOVATIVE LIGHTING GOLD LED RIBBON MODEL: 24V SD 2700 K LED RIBBON	GOLD LED RIBBON	1.35 W/ft	24	BACK BAR CABINET FIXTURES ARE PART OF CABINET (OWNER'S VENDOR PROVIDED) AND SHALL BE CONNECTED TO ADJACENT NEW SWITCH BY CONTRACTOR.
	EXISTING PENDANT FIXTURES TO BE REMOVED.		VARIES	120	
	EXISTING LIGHT FIXTURE TO BE REMOVED OR RELOCATED.		75	120	
	EXISTING LIGHT FIXTURE (RELAMPED)	PHILLIPS ENDURA LED, PAR20 8W/2700K 25° MEDIUM BASE ORDER CODE: 8PAR20/END/F25/2700DIM	8	120	
R	RELOCATED DOWNLIGHT				
	EXISTING TRACK LIGHT AND MONO POINT TO REMAIN R = RELOCATED	PHILLIPS ENDURA LED, PAR20 8W/2700K 25° MEDIUM-BASE ORDER CODE: 8PAR20/END/F25/2700DIM	8	12	t = DIRECTED TO CENTER OF TABLE d = DIRECTED TO DECOR ITEM pos = DIRECTED TO POS
	JUNO - TRAC - LITES SP34079 SERIES LITES TRACK (BL = BLACK OR WH WHITE, REFER TO CEILING PLAN NOTES)	10W INTEGRAL LED	10	120	t = DIRECTED TO CENTER OF TABLE d = DIRECTED TO DECOR ITEM pos = DIRECTED TO POS
R	EXISTING BATTERY PACK EMERGENCY LIGHT TO REMAIN R = RELOCATED			120	
N	N = NEW : BEGHELLI MODEL # XMR-S1	(2) 7W MR16 (NEW FIXTURE ONLY)		120	NEW FIXTURES SHALL BE PROVIDED AND INSTALLED BY THE GENERAL CONTRACTOR
R	EXISTING EMERGENCY SIGN TO REMAIN R = RELOCATED			120	N= NEW, MATCH EXISTING. PROVIDED AND INSTALLED BY CONTRACTOR.
R	EXISTING WALL MOUNTED EMERGENCY SIGN TO REMAIN R = RELOCATED			120	N= NEW, MATCH EXISTING. PROVIDED AND INSTALLED BY CONTRACTOR.
R	EXISTING EMERGENCY LIGHT TO REMAIN R = RELOCATED			120	N= NEW, MATCH EXISTING. PROVIDED AND INSTALLED BY CONTRACTOR.

CEILING LEGEND

SYMBOL	DESCRIPTION	REMARKS	SYMBOL	DESCRIPTION
S	EXISTING SPEAKER TO REMAIN R = RELOCATED N = NEW, PROVIDED AND INSTALLED BY CONTRACTOR	NEW SPEAKERS SHALL BE PAINTED TO MATCH THE COLOR OF THE ADJACENT CEILING SPECIFICATION: JBL "CONTROL 24C MICRO"		EXISTING RETURN AIR GRILLE TO REMAIN R = RELOCATED
S	EXISTING SPEAKER TO BE REMOVED			EXISTING SPRINKLER HEAD TO REMAIN R = RELOCATED N = NEW, PROVIDED AND INSTALLED BY CONTRACTOR
	EXISTING AIR SUPPLIED & RETURN GRILLES TO REMAIN R = RELOCATED N = NEW, PROVIDED AND INSTALLED BY CONTRACTOR			

hmd GROUP PA architects
10556 n.w. 26 st[illegible] suite d-101 doral, fl 33172
phone 305.59[illegible] email hmdgroup@bellsouth.net
ARCHITECTURE INTERIOR DESIGN CORPORATE PLANNING
WILFRE[illegible] PEREZ FLORIDA LIC. NO. 13418 LICENSE #AA F000074

ARCHITECT'S PROJECT #: 17-0363

Olive Garden ITALIAN KITCHEN

Issue Date: 04-19-2018

REVISION INFORMATION

1
2
3
4
5
6
7
8

Restaurant #: 1343

P1B (MEDIUM)

2782 WILMA RUDOLPH BLVD.

CLARKSVILLE, TN

Drawing

REFLECTED CEILING PLAN

A2.1

THESE DRAWINGS AND SPECIFICATIONS REMAIN THE PROPERTY OF THE DESIGN PROFESSIONAL. AUTHORIZED COPIES OF THESE DRAWINGS AND SPECIFICATIONS RETAINED BY THE CLIENT MAY BE UTILIZED ONLY FOR THEIR USE AND FOR OCCUPYING THE PROJECT FOR WHICH THEY WERE PREPARED, AND NOT FOR THE CONSTRUCTION OF ANY OTHER PROJECT. UNAUTHORIZED USE OF THESE DRAWINGS IS STRICTLY PROHIBITED.

Order Plans @ www.DIYline.com