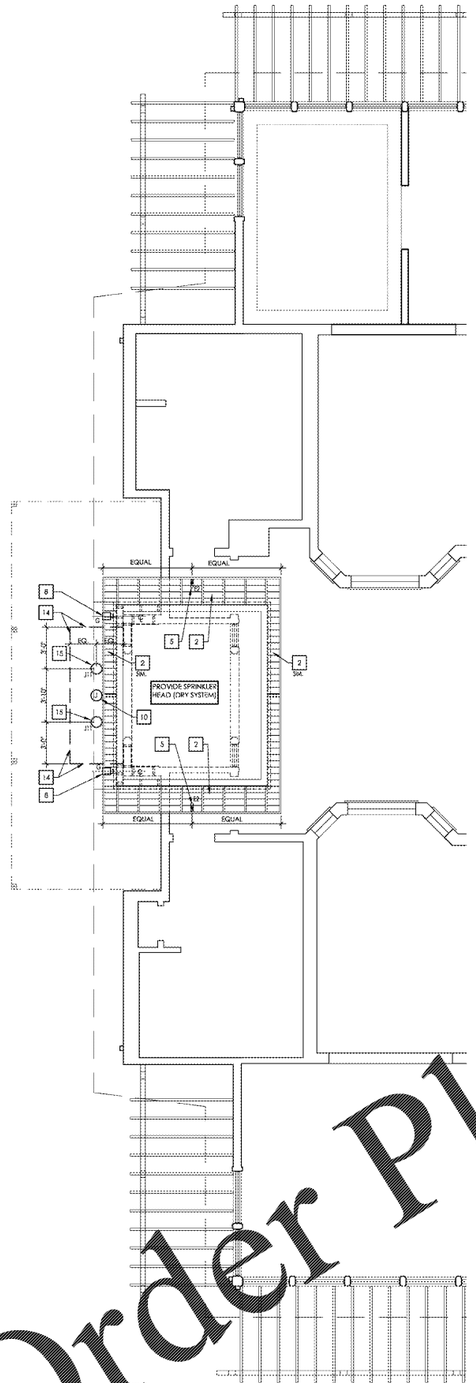


EXTERIOR REFLECTIVE CEILING PLAN 3/16"

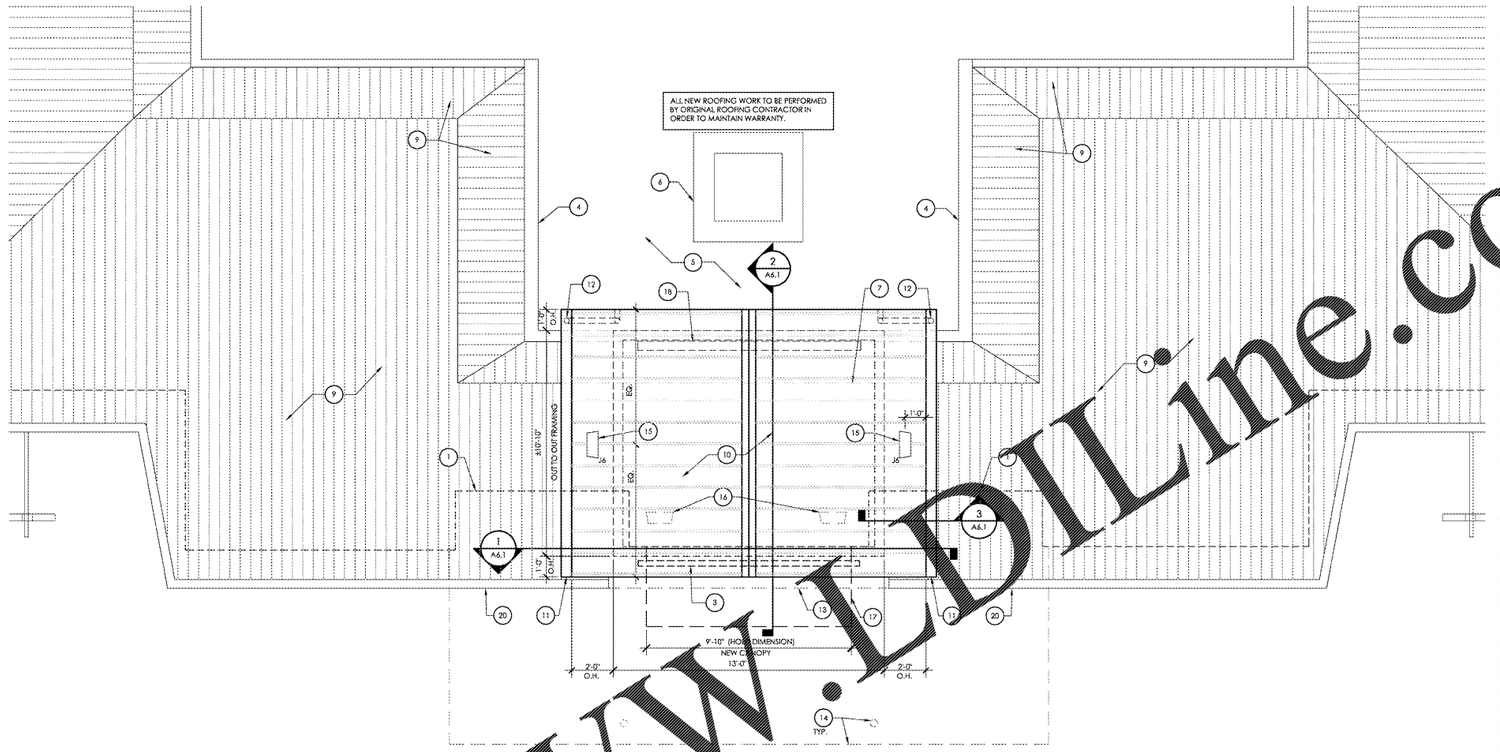


ENLARGED ROOF PLAN 3/8"

## ENLARGED ROOF PLAN NOTES

1. LINE OF EXIST. BUILDING (BELOW).
2. NOT USED.
3. BUILDING SIGNAGE FURNISHED AND INSTALLED BY OTHERS. G.C. TO PROVIDE ALL REQUIRED BLOCKING AND FRAMING TO HANG SIGNAGE PER MANUF. RECOMMENDATIONS.
4. EXIST. PARAPET TO REMAIN.
5. EXISTING ROOF TO REMAIN.
6. EXISTING SKYLIGHT TO REMAIN.
7. PORTION OF EXISTING METAL ROOF TO BE REMOVED AS REQUIRED.
8. NOT USED.
9. EXISTING SLOPED METAL ROOF TO REMAIN.
10. NEW STANDING SEAM METAL ROOF. REFER TO SPECIFICATIONS AT SHEET A6.3.
11. 6" HALF ROUND METAL GUTTER, PAINTED CLINTON BROWN (P-13). REFER TO WALL SECTIONS.
12. 3" ROUND METAL DOWNSPOUT, PAINTED CLINTON BROWN (P-13). RUN DOWN AT FACE OF PARAPET WALL AND EMPTY ONTO ROOF. REFER TO WALL SECTIONS.
13. REMOVE PORTION OF OVERHANG AS REQUIRED. REPAIR DAMAGED AREAS. COORDINATE WITH OWNER.
14. EXISTING AWNING TO BE REMOVED, REPAIR DAMAGED AREAS. MATCH EXISTING FINISHES.
15. NEW ROOF LIGHT FIXTURE. PROVIDE AN ELECTRICAL CONNECTION. REFER TO DETAIL 4 / A3.2.
16. EXIST. ROOF LIGHT TO BE REMOVED AS REQUIRED.
17. NEW CANOPY. REFER TO 8/ A6.2.
18. EXISTING SIGN TO BE REMOVED AS REQUIRED.
19. NOT USED.
20. EXISTING GUTTER & DOWNSPOUT, PAINT (P-13).

## LIGHTING FIXTURE SCHEDULE

08-3-2017

| TYPE | MANUF./CATALOGUE # | LAMP TYPE | REMARKS |
|---|---|---|---|
| E2 | ECOSENSE<br>OTAC-27-120-22-BK<br>LP16/13 LENS | LAMP INCLUDED<br>(5.25 WATTS) | EAVE MOUNTED. BLACK FINISH ANGLED TO WASH SIDE OF TOWER. PROVIDE 1'0x60 SPREAD LENS FILM - PACKAGED SEPARATELY. TO BE INSTALLED BY G.C. |
| G | PROGRESS LIGHTING<br>P5644-20 | PHILIPS enduraLED<br>PAR20 DIMMABLE FLOOD LED LAMP<br>25 DEGREE BEAM SPREAD, 2700 KELVIN LAMP<br>ORDER CODE: 2518PAR20/END/930/25D/DIM | MUST INCLUDE (1) P8797-31 LENS. ONLY USE ON TOP OF FIXTURE |
| J6 | ECOSENSE<br>WSH-M-27-120-C-BK-11<br>WSH - M - LED - 10x60 | LAMP INCLUDED<br>(40.92 WATTS) | FIXTURE SHALL BE PAINTED TO MATCH ROOF. PROVIDE 10x60 SPREAD LENS FILM - PACKAGED SEPARATELY. TO BE INSTALLED BY G.C. |
| J11 | CLARTE LIGHTING<br>6RD3 - 3930 - 14xLED - LPAR16FL- MA/BK - E6 - NC - 27K<br>(EMERGENCY LIGHTING CAPABILITY) | LAMP INCLUDED (14 WATTS) | FIXTURE TO BE MOUNTED TO TOWER CANOPY RATED FOR DAMP LOCATIONS |

## REFL. CLG. PLAN KEY NOTES

1. NOT USED.
2. 2x, RAFTERS AND TEXTURE 1-11 PLYWOOD WITH GROOVES AT 4' O.C., GROOVES SHALL RUN PERPENDICULAR TO THE RAFTERS. PAINT. (P-15)
3. NOT USED.
4. NOT USED.
5. NEW EAVE MOUNTED MONOPOINT LIGHT ANGLED TO WASH SIDE OF TOWER. PROVIDE NEW J-BOX AND POSITION SO THAT FIXTURE WILL FIT AGAINST BACK OF FASCIA AS SHOWN. REFER TO LIGHTING FIXTURE SCHEDULE AND DETAIL 2/ A3.2.
6. NOT USED.
7. NOT USED.
8. NEW WALL LIGHTS TIED INTO EXISTING EXTERIOR LIGHTING CIRCUIT (12"S MIN. OR MATCH EXISTING IF LARGER). MOUNT AT 8'-0" A.F.F. (PROVIDE (1) P8797-31 LENS TO BE USED ON TOP OF FIXTURE ONLY. REFER TO LIGHTING FIXTURE SCHEDULE AND DETAIL 3/ A3.2.
9. NOT USED.
10. NEW SIGN CONNECTION. CONNECT TO EXISTING CIRCUIT, EXTEND CONDUIT AND WIRING FROM SIGN BEING REMOVED.
11. NOT USED.
12. NOT USED.
13. NOT USED.
14. OUTLINE OF NEW ENTRY CANOPY BELOW.
15. PROVIDE NEW LIGHT FIXTURE AT ENTRY CANOPY BELOW. REFER TO LIGHTING FIXTURE SCHEDULE.

NOT USED

1



2 LIGHT MOUNTING DETAIL N.T.S.

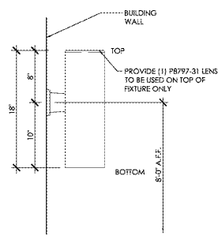


3 LIGHT FIXTURE DETAIL N.T.S.

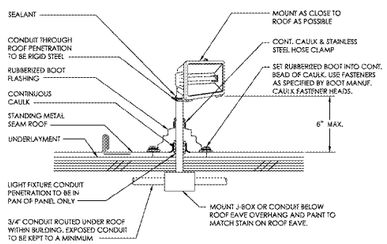


4 NEW ROOF LIGHT N.T.S.

Order Plans @ WWW.DLine.com

Arnold GROUP PA architects
license # AR 93172
10554 Lantern Road, Suite 101 fishers, IN 46037 phone: 317.849.5010 email: mail@arnoldgroup.net
WWW.AGPC.NET NO. 11549
LICENSED IN THE STATE OF INDIANA
ARCHITECTURE
INTERIOR DESIGN
COPYRIGHT PLANNING

ARCHITECT'S PROJECT #: 17-0357

Olive Garden ITALIAN KITCHEN

THESE DRAWINGS AND SPECIFICATIONS REMAIN THE PROPERTY OF THE DESIGN PROFESSIONAL. AUTHORIZED COPIES OF THESE DRAWINGS AND SPECIFICATIONS RETAINED BY THE CLIENT MAY BE UTILIZED ONLY FOR THEIR USE AND FOR OCCUPYING THE PROJECT FOR WHICH THEY WERE PREPARED, AND NOT FOR THE CONSTRUCTION OF ANY OTHER PROJECT. ANY UNAUTHORIZED USE OF THESE DRAWINGS IS STRICTLY PROHIBITED.

| Issue Date: | 05-03-2018 |
|---|---|
| REVISION INFORMATION | |
| 1 | |
| 2 | |
| 3 | |
| 4 | |
| 5 | |
| 6 | |
| 7 | |
| 8 | |

Restaurant #: 1289

P1B
(MEDIUM)

1903 N ROAN STREET

JOHNSON CITY, TN

Drawing
EXTERIOR CEILING & ROOF PLAN

A3.2