DOOR TYPES & DOOR HARDWARE SCHEDULE

	DOOR	FRAME	DOOR DIMENSIONS		HARDWARE																	REMARKS
			HEIGHT	WIDTH	CLOSER	PUSH BAR	PULL PLATE	KICK PLATE	THRESHOLD	SWEEP	DEADBOLT CYLINDER	1-1/2 PAIR HINGES	LEVER HANDLE	WEATHERSTRIP	WALL BUMPER	2" FISH EYE	CONTINUOUS HINGE	PRIVACY LOCK	PANIC HARDWARE	DOOR BUMPER	MFR'S HARDWARE	HOLD DOWN	
101	D2	F2	7'-0"	3'-0"	●		●		●	●				●			●		●				MATCH EXISTING STOREFRONT
102	D1	F1	7'-0"	2'-6"	●			●				●	●					●		●			
104	D1	F1	7'-0"	3'-0"	●			●				●	●					●		●			
105	D1	F1	7'-0"	3'-0"	●			●				●	●					●		●			
106	D3	F1	7'-0"	(2) 2'-0"																	●		ELIASON DOOR

GENERAL NOTES

1.) ALL EXIT DOORS SHALL BE OPERABLE WITHOUT THE USE OF A KEY OR ANY SPECIAL KNOWLEDGE OR EFFORT

2.) ALL THRESHOLDS SHALL NOT EXCEED 1/2" IN HEIGHT & SHALL HAVE BEVELED SIDES (1:2 SLOPE) WHEN THE HEIGHT IS GREATER THAN 1/4"

3.) THE BOTTOM 10" OF ALL DOORS SHALL HAVE SMOOTH, UNINTERRUPTED SURFACES

4.) REFER TO "BARRIER-FREE STANDARDS" ON B1.01 FOR ADDITIONAL INFORMATION

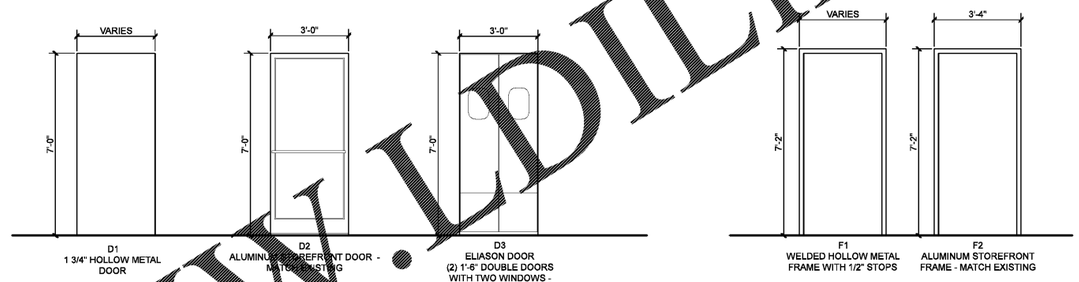

1 / A2.01A DOOR AND FRAME ELEVATIONS

3/8" = 1'-0"

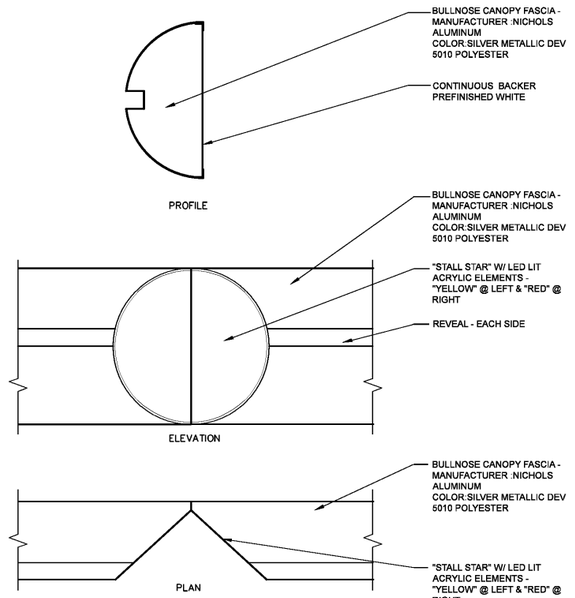

1 / A2.01A CAR STALL CANOPY FASCIA DETAIL

1-1/2"=1'-0"

Order Plans @ WWW.LDILine.com

CONSULTANT:
WILKUS ARCHITECTS
15 Ninth Avenue North, Hopkins, MN 55343
Phone: 952.641.8680/ www.wilkusarch.com

CLIENT:
SONIC Drive-In
JOHN COVE, LLC.
7790 ABBEY OAKS COURT
MANASSAS, VA 20112

PROJECT INFORMATION:

SONIC®
SONIC DRIVE-IN RESTAURANT
10850 PROMENADE LANE
MANASSAS, VA 20109
STORE #6711

SEAL:
COMMONWEALTH OF VIRGINIA
MICHAEL J. WILKUS
Lic. No. 7582
ARCHITECT

MICHAEL J. WILKUS, ARCHITECT
LICENSE NUMBER: 7582
EXPIRATION DATE: 12-31-19
07-27-18
DATE

PROJECT NO.: 2018-0231
DRAWN BY: J.A.K.
CHECKED BY: M.J.W.

ISSUE:	DATE:
PERMIT SET	07-27-18

REVISION:	DATE:

PROJECT LOCATION:
MANASSAS, VA
#6711

SHEET NUMBER / TITLE:
A2.01A
DOOR AND WINDOW SCHEDULES