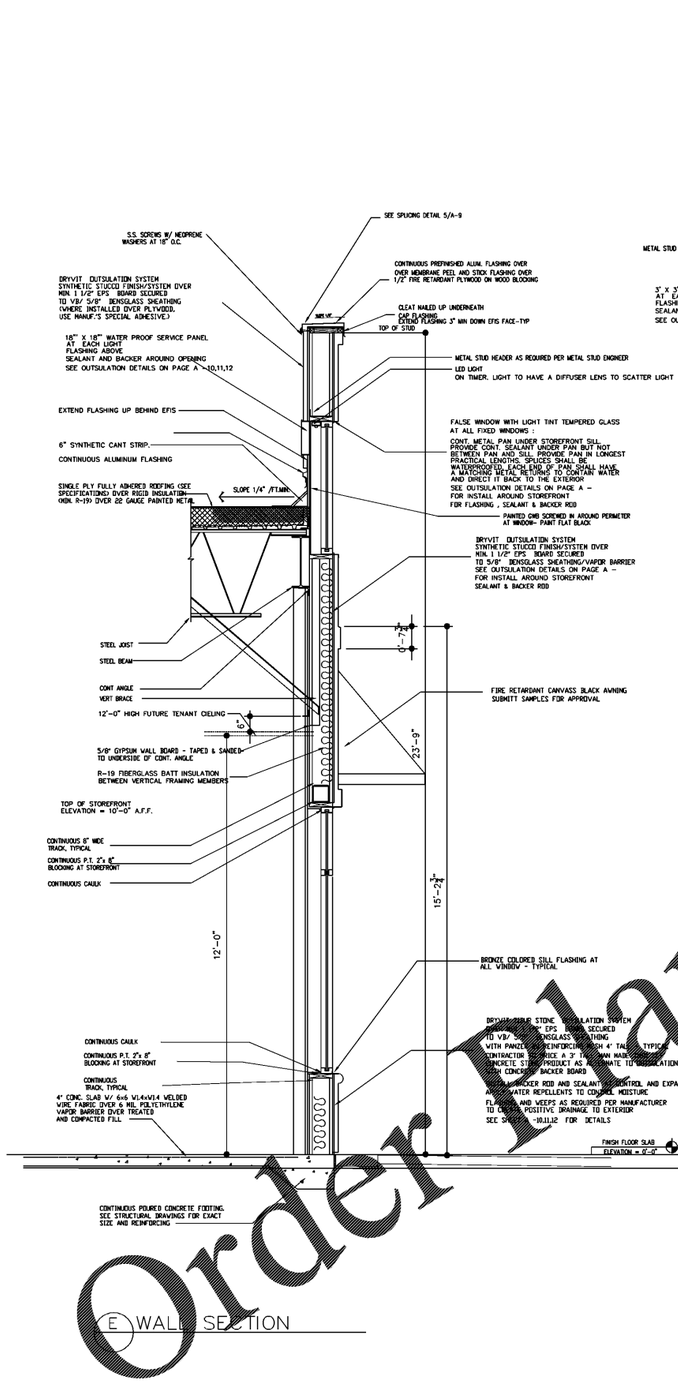

E WALL SECTION

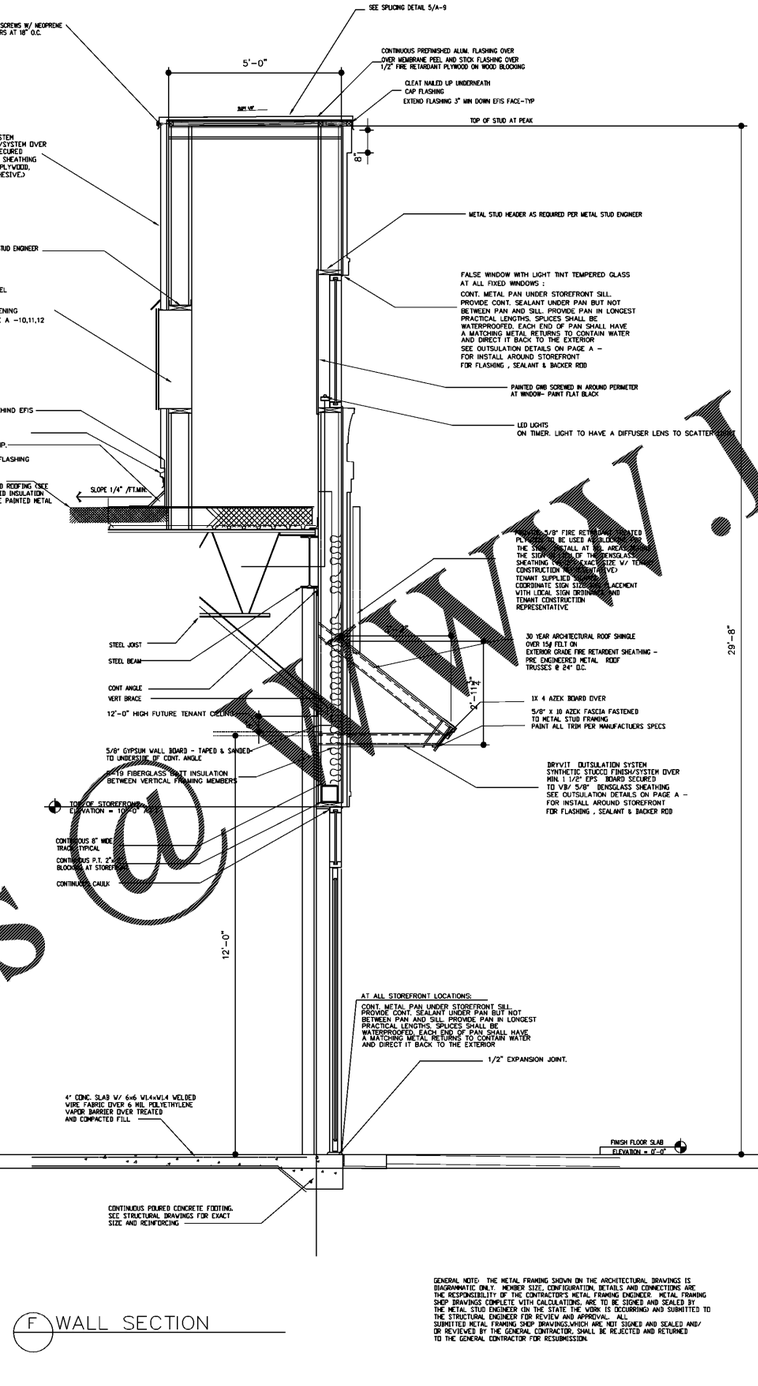

F WALL SECTION

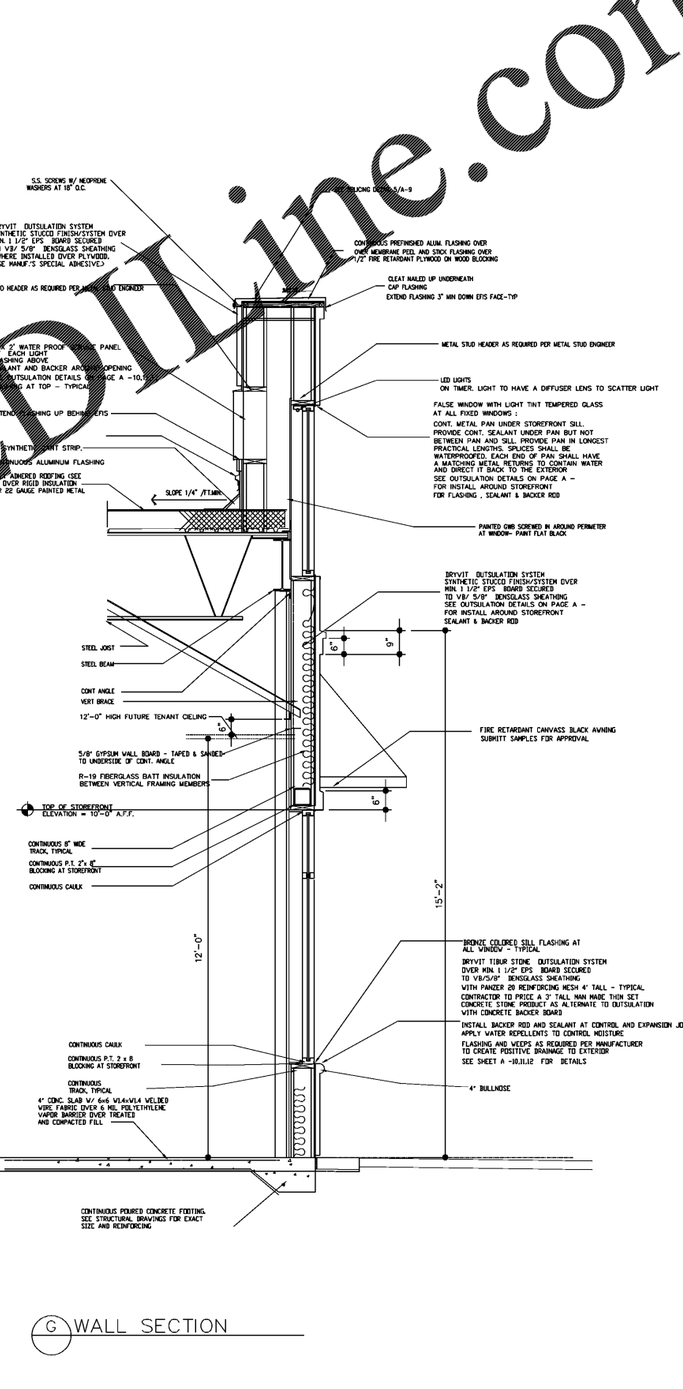

G WALL SECTION

GENERAL NOTE: THE METAL FRAMING SHOWN ON THE ARCHITECTURAL DRAWINGS IS DIAGRAMMATIC ONLY. MEMBER SIZE, CONFIGURATION, DETAILS AND CONNECTIONS ARE THE RESPONSIBILITY OF THE CONTRACTOR'S METAL FRAMING ENGINEER. METAL FRAMING SHOP DRAWINGS COMPLETE WITH CALCULATIONS, ARE TO BE SIGNED AND SEALED BY THE METAL STUD ENGINEER ON THE STATE THE WORK IS OCCURRING AND SUBMITTED TO THE STRUCTURAL ENGINEER FOR REVIEW AND APPROVAL. ALL SUBMITTED METAL FRAMING SHOP DRAWINGS,WHICH ARE NOT SIGNED AND SEALED AND/OR REVIEWED BY THE GENERAL CONTRACTOR, SHALL BE REJECTED AND RETURNED TO THE GENERAL CONTRACTOR FOR RESUBMISSION.

Order Plans @ www.Dline.com

ROY WILLIAMS ARCHITECT,INC.
ARCHITECTURE * LAND PLANNING * GRAPHICS
2465 US-1, SUITE 84, ST AUGUSTINE, FL 32086
904 422 -8988 , RWARCHITECTUREGROUP@GMAIL.COM

JOYCE DEVELOPMENT GROUP

BUILDING 1
BRANAN FIELD WALK
MIDDLEBURG, FLORIDA

WALL TYPES

SEAL

Lic#AR0014813

No:	DATE:	REVISIONS:
—	—	—
—	—	—
—	—	—

RELEASED FOR BID DATE
RELEASED FOR PERMIT DATE
RELEASED FOR CONST. DATE

This drawing is an instrument of service and property of Roy Williams Architect,Inc. and shall remain their property. The use of this drawing shall be restricted to the original site for which it is prepared and publication thereof is expressly limited to such use.

Date: 10/1/2018
Scale: 1/2"=1'-0"
Drawn:
Checked:
Sheet No:

A-6
- OF -