KEYED NOTES:

1. 200 AMP 120/201V 3 PHASE ELECTRIC PANEL AND SERVICE. 1 1" TELEPHONE SERVICE CONDUIT STUBBED OUT
2. NOT USED
3. HOUSE PANEL 100 AMP 120/208 V 3 PHASE PANEL
4. DEDICATED CIRCUIT TO SIGN ABOVE EACH DOOR –TYP
5. WATER PROOF SPEAKERS ATTACHED TO WALL
6. METER BANK
7. WATERPROOF OUTLET FOR HOLIDAY LIGHTS AT TRELLIS UP HIGH
8. REMOTE HEAD AT EACH EXTERIOR EXIT DOOR OFF OF COMBO INSIDE –BATTERY BACK UP

ENERGY CALCULATIONS SUBMITTED AS PART OF EACH TENANT BUILD OUT
AS FINAL AC LOADS MAY CHANGE

LIGHT FIXTURE DESCRIPTION			
SYMB	MANF	PART #	DESCRIPTION
▭	LITHONIA	STLED ST SERIES	
▭	LITHONIA	ELMMT	
H1 WALL PACK		HUBBELL LAREDO OR EQUAL LCC -LED 42F8 42 W CFL FULL CUTOFF WALL PACK , BRONZE WITH BATTERY BACK UP FOR 90 MINUTES MIN. - SUBMIT SAMPLE FOR APPROVAL	
	ORION	MFEXIT2LPDUAL	EMERGENCY LIGHT/EXIT COMBO (2) HEADS
	LITHONIA	ECR-LED-M6	
		ARIEL SHADE H-1216, 16" SHADE, BURNT BRASS 88 WAREHOUSE-LIGHTING.COM- CONTRACTOR TO ACQUIRE LIGHT SAMPLE FOR CLIENTS APPROVAL	LED DECORATIVE GOOSE NECK
H11 UPPER WINDOW LIGHTS			LED LIGHT FIXTURE ON TIMER
	LITHONIA	LDN3 ROUND SERIES - 3" - BLACK COLOR	
○	LITHONIA	LDN6 ROUND SERIES	6" DIA WHITE RECESSED CAN LED LIGHT

CONTRACTOR TO PROVIDE SPECS AND CUT SHEETS ON ALL EXTERIOR LIGHTS FOR ZONING AND BUILDING DEPARTMENT APPROVAL
CONTRACTOR TO VERIDY WITH ELECTRICIAN THAT ALL LIGHTS ARE ACCEPTABLE AND ABLE TO BE INSTALLED WITH ISSUE PRIOR TO ORDERING

LEGEND	
SM	MOTION SENSOR SWITCH
A/23	125V NEMA 5-20R DUPLEX. PANEL/CIRCUIT IN PANEL
	125/250V NEMA L14-20-R 4 PRONG TWIST LOCK
	125V NEMA 5-20R QUAD.
	DISCONNECT
	BLACK MAGIC POWER POLE
	PHONE JACK @ REGISTER
	VOICE/DATA PORT = RJ-11, RJ-45 DATA JACK, PHONE COMBO @ OFFICE
A/23	PANEL/CIRCUIT IN PANEL
$m	PROVIDE OCCUPANCY LIGHT SENSOR- LEVITON ODS10-IDW
$	20 AMP TOGGLE SWITCH
NL	NIGHT LIGHT CIRCUIT

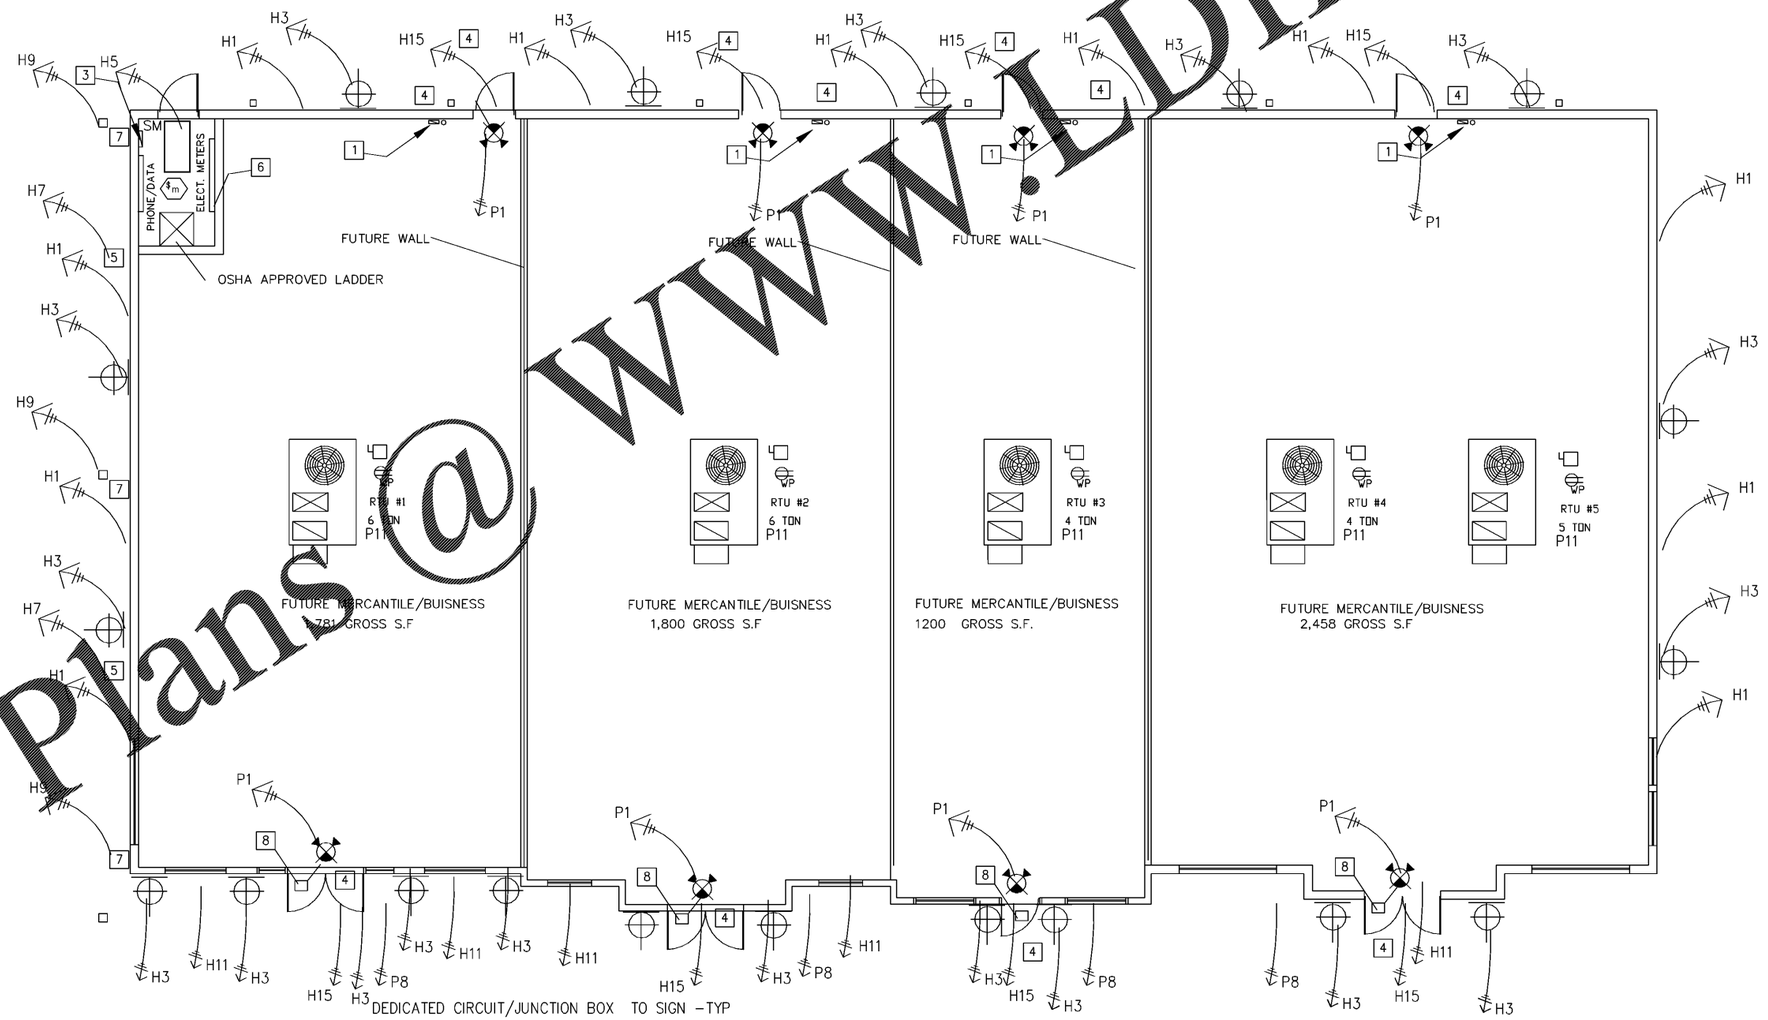

POWER/LIGHTING PLAN - BUILDING 2

Order Plans @ WWW.LDLine.com

SERVICE OF KNIGHTS ELECTRIC, LLC
KYLAN KNIGHT - DRAWINGS - 904 334-9379
ER1301-5329
324 N 6TH AVE N, JACKSONVILLE BEACH, FL., 32250
904 422 –8986 . RIVARCHITECTUREGROUP@GMAIL.COM

JOYCE DEVELOPMENT GROUP

BUILDING 2
BRANAN FIELD WALK
MIDDLEBURG, FLORIDA
POWER AND LIGHTING PLAN

No.	DATE:	REVISIONS:
		RELEASED FOR BID — DATE: —
		RELEASED FOR PERMIT — DATE: —
		RELEASED FOR CONST. — DATE: —

Date: 10/1/2018
Scale: 3/16" = 1'-0"
Drawn:
Checked:
Sheet No:
E-1
– OF –