- CONTRACTOR(S) SHALL VERIFY EXISTING CONDITIONS AND CORRELATE DIMENSIONS PRIOR TO PROVIDING THE WORK DETAILED IN THESE DRAWINGS, AND SHALL PROMPTLY NOTIFY THE ARCHITECT OF ANY DISCREPANCIES.

INSTALLATION INSTRUCTIONS

REV. 10/24/06

1. CADDY KX HANGER

1A. CADDY KX HANGER OR FLANGE MOUNT CONDUIT CLIP PUSH-IN

2. 3/4" CONDUIT

3. THREAD THE TAIL OF THE CABLE AROUND CONDUIT.

4. CABLE TO BE HUNG 90 DEGREES FROM BANNER TO SUPPORT ABOVE (TYP.)

5. WRAP SLACK AROUND MAIN CABLE LINE.

6. PUSH THE CABLE TAIL END THROUGH GROOVE OF THE FASTENER.

7. RETURN THE CABLE TO THE FASTENER AND PUSH THROUGH THE SECOND GROOVE. PULL THE DESIRED LENGTH OF CABLE THROUGH SO THAT THE BOTTOM OF THE PEAR CLIP IS 12'-6" A.F.F.

8. 2 1/2" L PEAR CLIP TO BE ATTACHED TO LOOP END OF CABLE.

9. PROVIDE A MIN. OF 8" OF SLACK.

NOTE:
CABLE AND PEAR CLIP TO BE PURCHASED FROM OUR NATIONAL ACCOUNT VENDOR:

NESCO

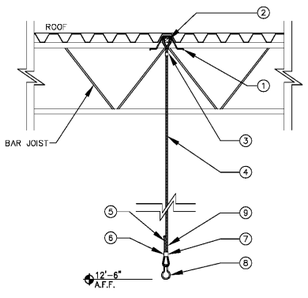

BANNER CABLE/CLIP DETAIL | 03

SCALE: N.T.S. REV. 10/24/06

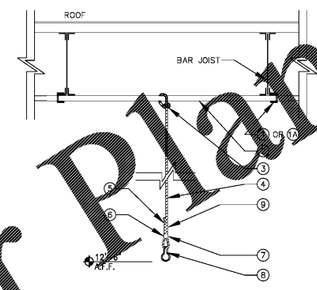

BANNER CABLE/CLIP DETAIL | 02

SCALE: N.T.S. REV. 10/24/06

LEGEND	REV. 09/07/07
SYMBOL	DESCRIPTION
●●	CABLE TO BE HUNG 1'-5" APART (ALIGN INNER CABLE/CLIP W/ FLOORING TRANSITION STRIP)
✣ ✣	CABLE TO BE HUNG 2'-1" APART (CENTERED ON AISLE)
-----	BANNER CONDUIT

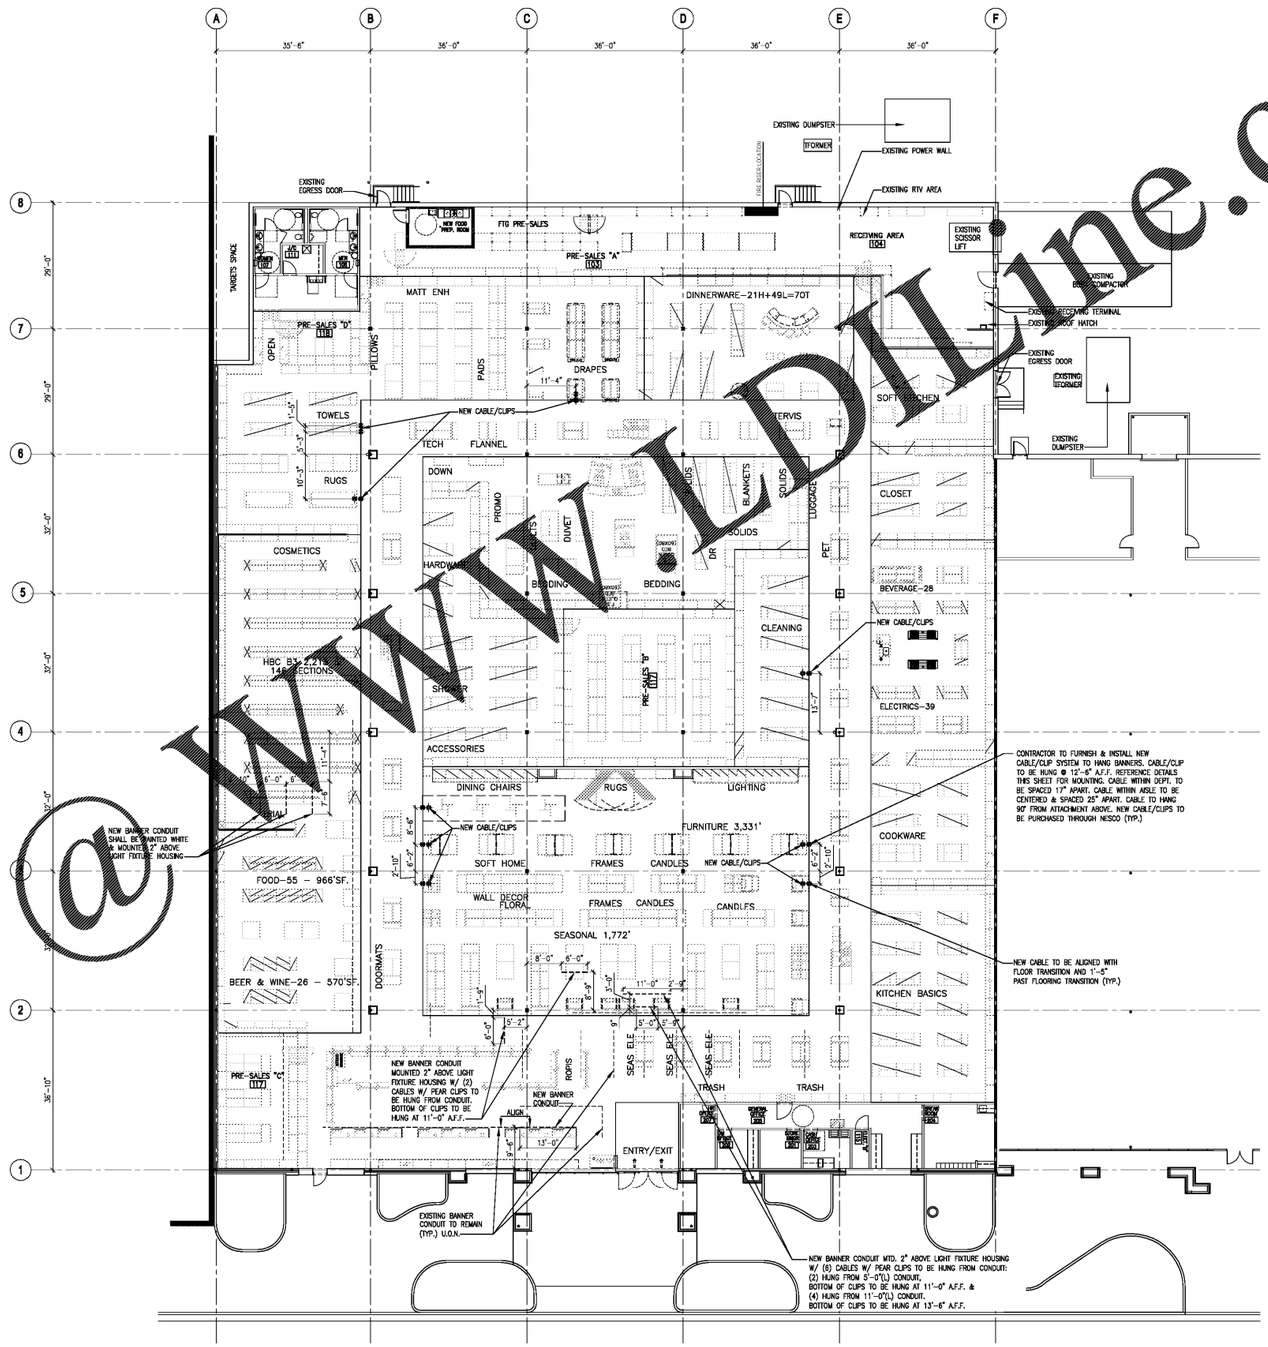

BANNER LOCATION PLAN | 01

SCALE: 1/16" = 1'-0"

Order Plans @ WWW.LDLine.com

AGI
ARCHITECTURAL GROUP INTERNATIONAL
Architecture, Interiors, Graphics, ST Mfg.
T: 859-581-5500 F: 859-581-5550
www.agi-us.com
Where you want to go.

BBBY REVISION TRACKER

DD'S	PERMIT SET

BED BATH & BEYOND
Beyond any store of its kind.

PROJECT NAME & LOCATION:
103 ALPHARETTA, GA
6050 NORTH POINT PARKWAY
ALPHARETTA, GA 30022

BED BATH & BEYOND
CORPORATE OFFICES:
650 LIBERTY AVE
UNION, NJ 07083
(908) 688-0888 (OFFICE)
(908) 688-0295 (FAX)

DISTRIBUTION:	DATE:
OWNER REVIEW	09/13/18
PERMIT SET	09/25/18

ARCH. PROJECT #	BBB PROJECT #
DRAWN:	CHECKED:
TB	TBS

DRAWING TITLE:
BANNER LOCATION FLOOR PLAN AND DETAILS

A1.1