• CONTRACTOR(S) SHALL VERIFY EXISTING CONDITIONS AND CORRELATE DIMENSIONS PRIOR TO PROVIDING THE WORK DETAILED IN THESE DRAWINGS.
AND SHALL PROMPTLY NOTIFY THE ARCHITECT OF ANY DISCREPANCIES.

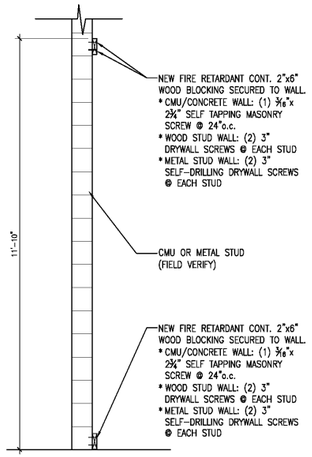

WALL BLOCKING DETAIL (11'-10" A.F.F.) | 05

SCALE: 1/2"=1'-0"

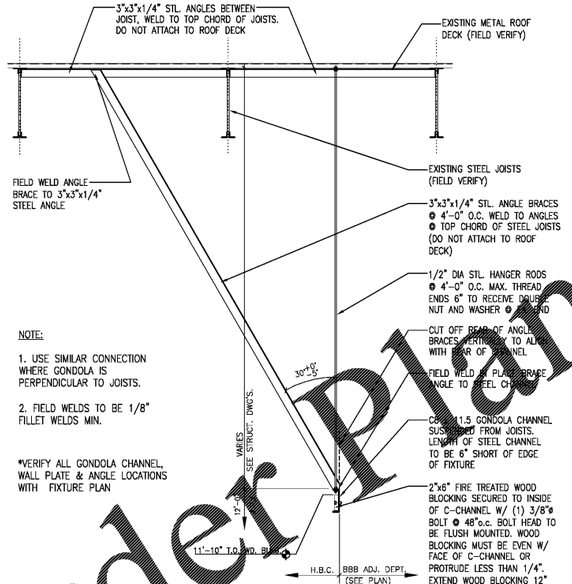

GONDOLA CHANNEL DETAIL (11'-10" A.F.F) | 04

SCALE: 1/2"=1'-0"

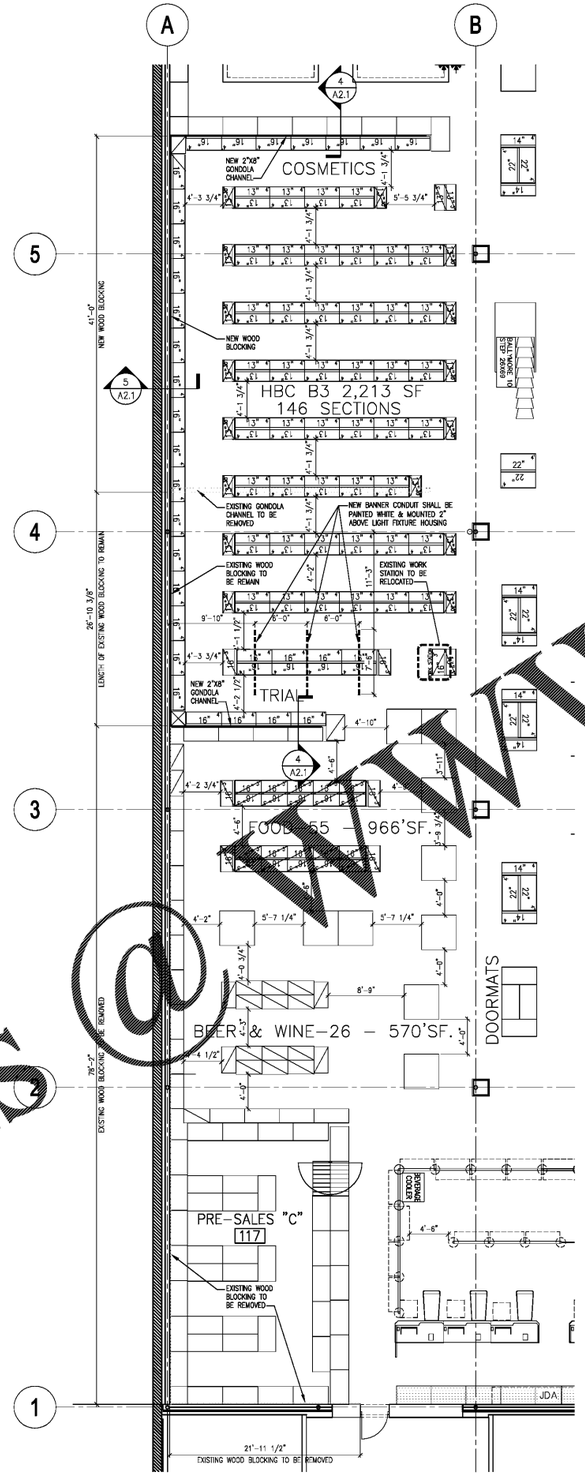

FIXTURE PLAN - H.B.C. DEPT. | 03

SCALE: 1/8" = 1'-0"

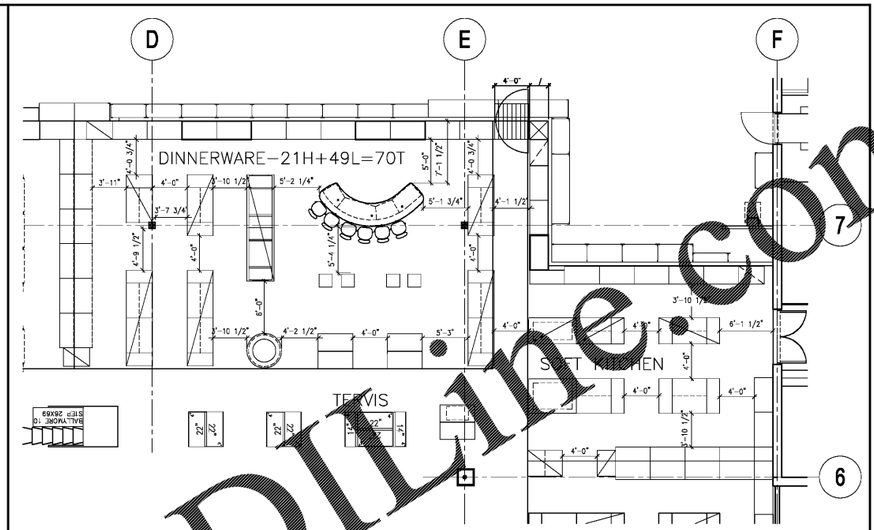

FIXTURE PLAN - TABLETOP / SOFT KITCHEN DEPT. | 02

SCALE: 1/8" = 1'-0"

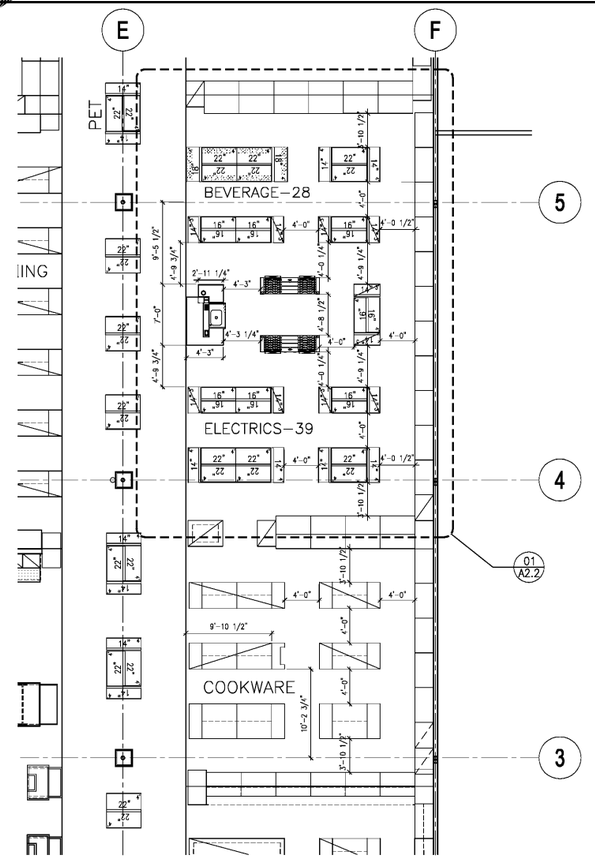

FIXTURE PLAN - BEVERAGE / COOKWARE DEPT. | 01

SCALE: 1/8" = 1'-0"

Order Plans @ www.LDLine.com

AGI
ARCHITECTURAL GROUP INTERNATIONAL
1 Research Drive, Westport, CT 06880
tel 203.221.1703 fax 203.221.3560
www.agi-us.com
Where you want to go.

BBBY REVISION TRACKER

DD'S	PERMIT SET

BED BATH & BEYOND
Beyond any store of its kind.

PROJECT NAME & LOCATION:
103 ALPHARETTA, GA
6050 NORTH POINT PARKWAY
ALPHARETTA, GA 30022

BED BATH & BEYOND
CORPORATE OFFICES:
650 LIBERTY AVE.
UNION, NJ 07083
(908) 688-0888 (OFFICE)
(908) 688-0295 (FAX)

DISTRIBUTION:	DATE:
OWNER REVIEW	09/13/18
PERMIT SET	09/25/18

ARCH. PROJECT #:
BBB PROJECT #:
DRAWN: ERO
CHECKED: TBS

DRAWING TITLE:
ENLARGED FLOOR PLANS / DETAILS (H.B.C. TABLETOP & BEVERAGE)

A2.1