- CONTRACTOR(S) SHALL VERIFY EXISTING CONDITIONS AND CORRELATE DIMENSIONS PRIOR TO PROVIDING THE WORK DETAILED IN THESE DRAWINGS. AND SHALL PROMPTLY NOTIFY THE ARCHITECT OF ANY DISCREPANCIES.

ELEVATION GENERAL NOTE:
- ANY OBJECTS (I.E. SPRINKLER PIPING, ELECTRICAL CONDUIT) WITHIN THE FIELD OF VWC-3 IS TO BE PAINTED PTD-14
- G.C. TO PURCHASE AND INSTALL BRK-SS, BULKHEAD GRAPHIC, VWC-3 AND VB-4

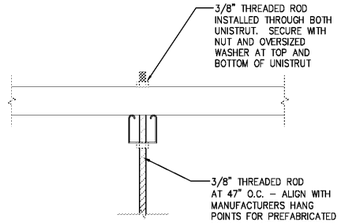

DETAIL B-B | 04
SCALE: 3" = 1'-0"

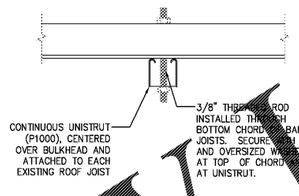

SECTION A-A | 03
SCALE: 1" = 1'-0"

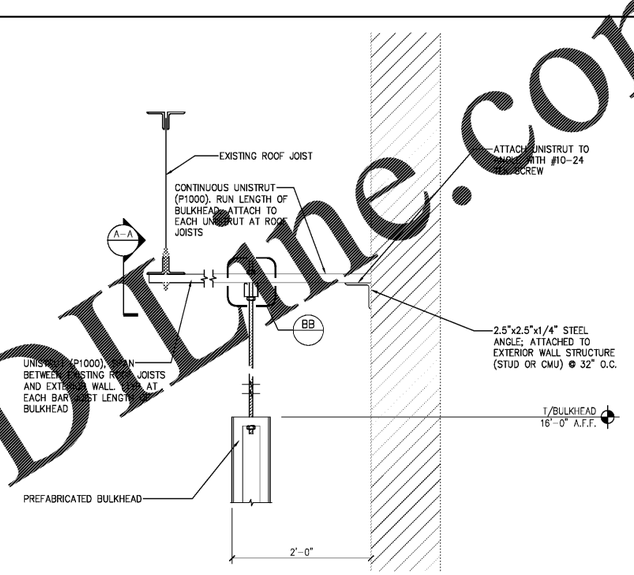

BULKHEAD DETAIL | 02
SCALE: 1 1/2" = 1'-0"

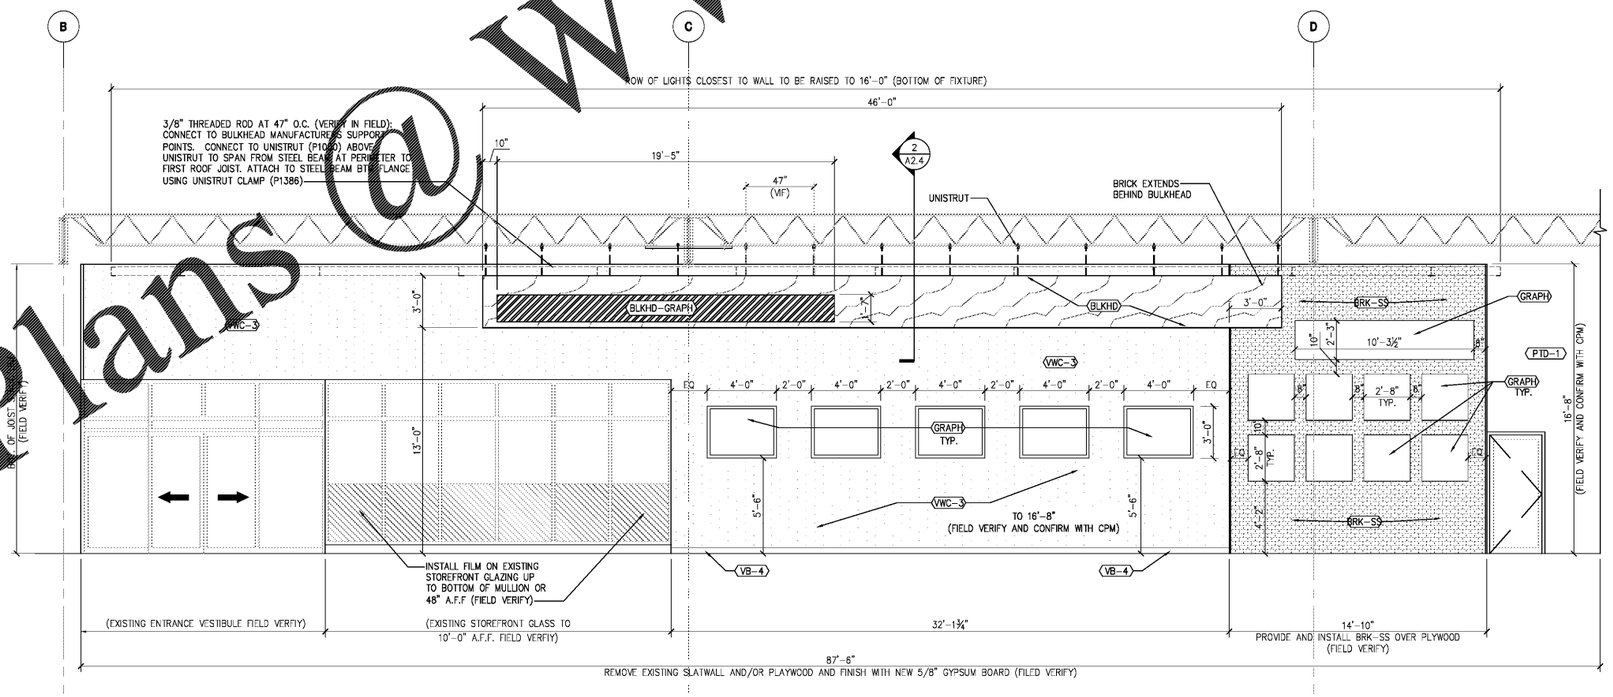

FRONT WALL ELEVATION | 01
SCALE: 1/4" = 1'-0"

Order Plans @ WWW.LDLine.com

AGI
ARCHITECTURAL GROUP INTERNATIONAL
[illegible] Broad, Lexington, KY 40511
P: 859.455.9400 F: 859.455.9550
www.agi-us.com
Architecture you want to go.

BBBY REVISION TRACKER	
DD'S	PERMIT SET

BED BATH & BEYOND
Beyond any store of its kind.
PROJECT NAME & LOCATION:
103 ALPHARETTA, GA
6050 NORTH POINT PARKWAY
ALPHARETTA, GA 30022
BED BATH & BEYOND
CORPORATE OFFICES:
650 LIBERTY AVE
UNION, NJ 07083
(908) 688-0888 (OFFICE)
(908) 688-0295 (FAX)

DISTRIBUTION:	DATE:
OWNER REVIEW	09/13/18
PERMIT SET	09/25/18
ARCH. PROJECT #	BBB PROJECT #
DRAWN:	CHECKED:
ERO	TBS

DRAWING TITLE:
INTERIOR ELEVATION (FRONT WALL) AND DETAILS

A2.4